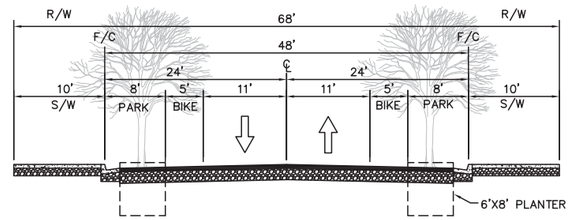

8TH STREET BETWEEN RAILYARD
BOULEVARD & NORTH B STREET

SECTION A

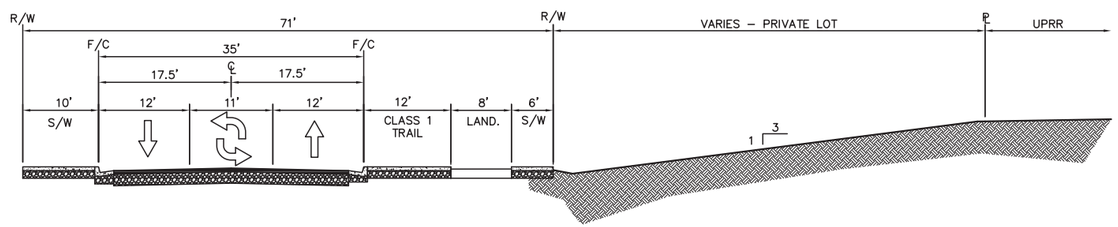

RAILYARDS BOULEVARD
BETWEEN 7TH STREET
& 10TH STREET

SECTION B

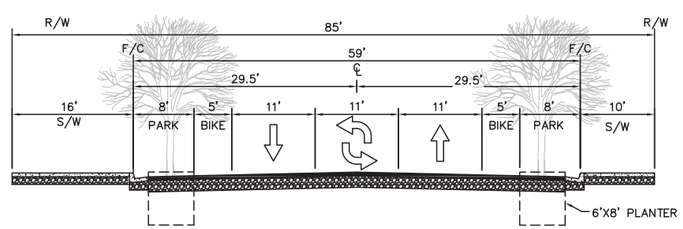

NORTH 10TH STREET BETWEEN RAILYARDS
BOULEVARD & NORTH B STREET
FOR PROJECT 10TH STREET STOPS

SECTION C

0 5' 10' 15' 20'

SCALE: 1" = 10' - 0"

HNTB

HNTB Corporation

ARCHITECTS
ENGINEERS
PLANNERS

601 West Fifth Street
Suite 1000
Los Angeles, California 90071
(213) 403-1000 Fax (213) 403-1001

STRUCTURAL:
Martin Machado Structural Engineers, Inc.
1600 G St. Suite 300
Sacramento, CA 95811
PH (916) 443-0303 / (916) 443-0313

CIVIL:
Stantec
3875 Atherton Road Rocklin CA 95765-3716
PH (530) 334-4573

LANDSCAPE / HARDSCAPE:
Land Collective
2013 Sansom Street #2
Philadelphia, PA 19103
PH (215) 383-0944

AV/TELECOM/IT/WiFi/DAS/ ACOUSTICS/SECURITY
SUBRA
2424 Walnicupt Rd, Suite 124
Carrollton, TX 75006
PH (972) 934-3700/FAX (972) 934-3720

SIGNAGE AND GRAPHIC:
Infinite Scale
18 Exchange Place
Salt Lake City, UT 84111
PH (801) 363-1841 / FAX (801) 363-1841

MECHANICAL / ELECTRICAL / PLUMBING & FIRE PROTECTION:
Kansas City Engineering
8340 Lenexa Drive, Suite 300
Lenexa, KS 66214
PH (913) 742-5000 / FAX (913) 742-5001

SPECIALITY LIGHTING:
Musco Lighting Design
118 Orrill St.
San Francisco, CA 94114
PH (415) 322-0602

SPORTS LIGHTING:

ADA & CODE CONSULTING:
DPAC Consultants Inc.
One Ward Parkway, Suite 200
Kansas City, MO 64112
PH (816) 931-3373/FAX (816) 931-3378

VERTICAL TRANSPORTATION:
Thyssen Krupp Elevator
14001 Spring Cypress Road, Suite D
Tomball, TX 77377
PH (832) 895-3320

SPORTS TURF / IRRIGATION:
Lisvel Consulting Group
3600 North Central Avenue, Suite 1210, Phoenix, AZ 85012
PH (510) 230-2460

FOOD SERVICE:
Gates
13980 WEST BOWLES AVENUE SUITE 100
LITTLETON, COLORADO 80127
PH (562) 862-4269 / FAX (562) 868-1850

STADIUMCO, LLC
2421 17th Street
Sacramento, CA 95818

SACRAMENTO MLS STADIUM
SACRAMENTO, CALIFORNIA

A B C D
K E
J H G F

Plan North True North

DATE
ISSUED FOR
100% SD SUBMITTAL

PROJECT NO.	46149
ISSUED BY	HNTB
DRAWN BY	Author
CHECKED BY	Checker
APPROVED BY	Approver

REVISION	DATE	DESCRIPTION

SHEET TITLE & NUMBER
STREET SECTIONS - REFERENCE

Copyright HNTB Corporation 2011