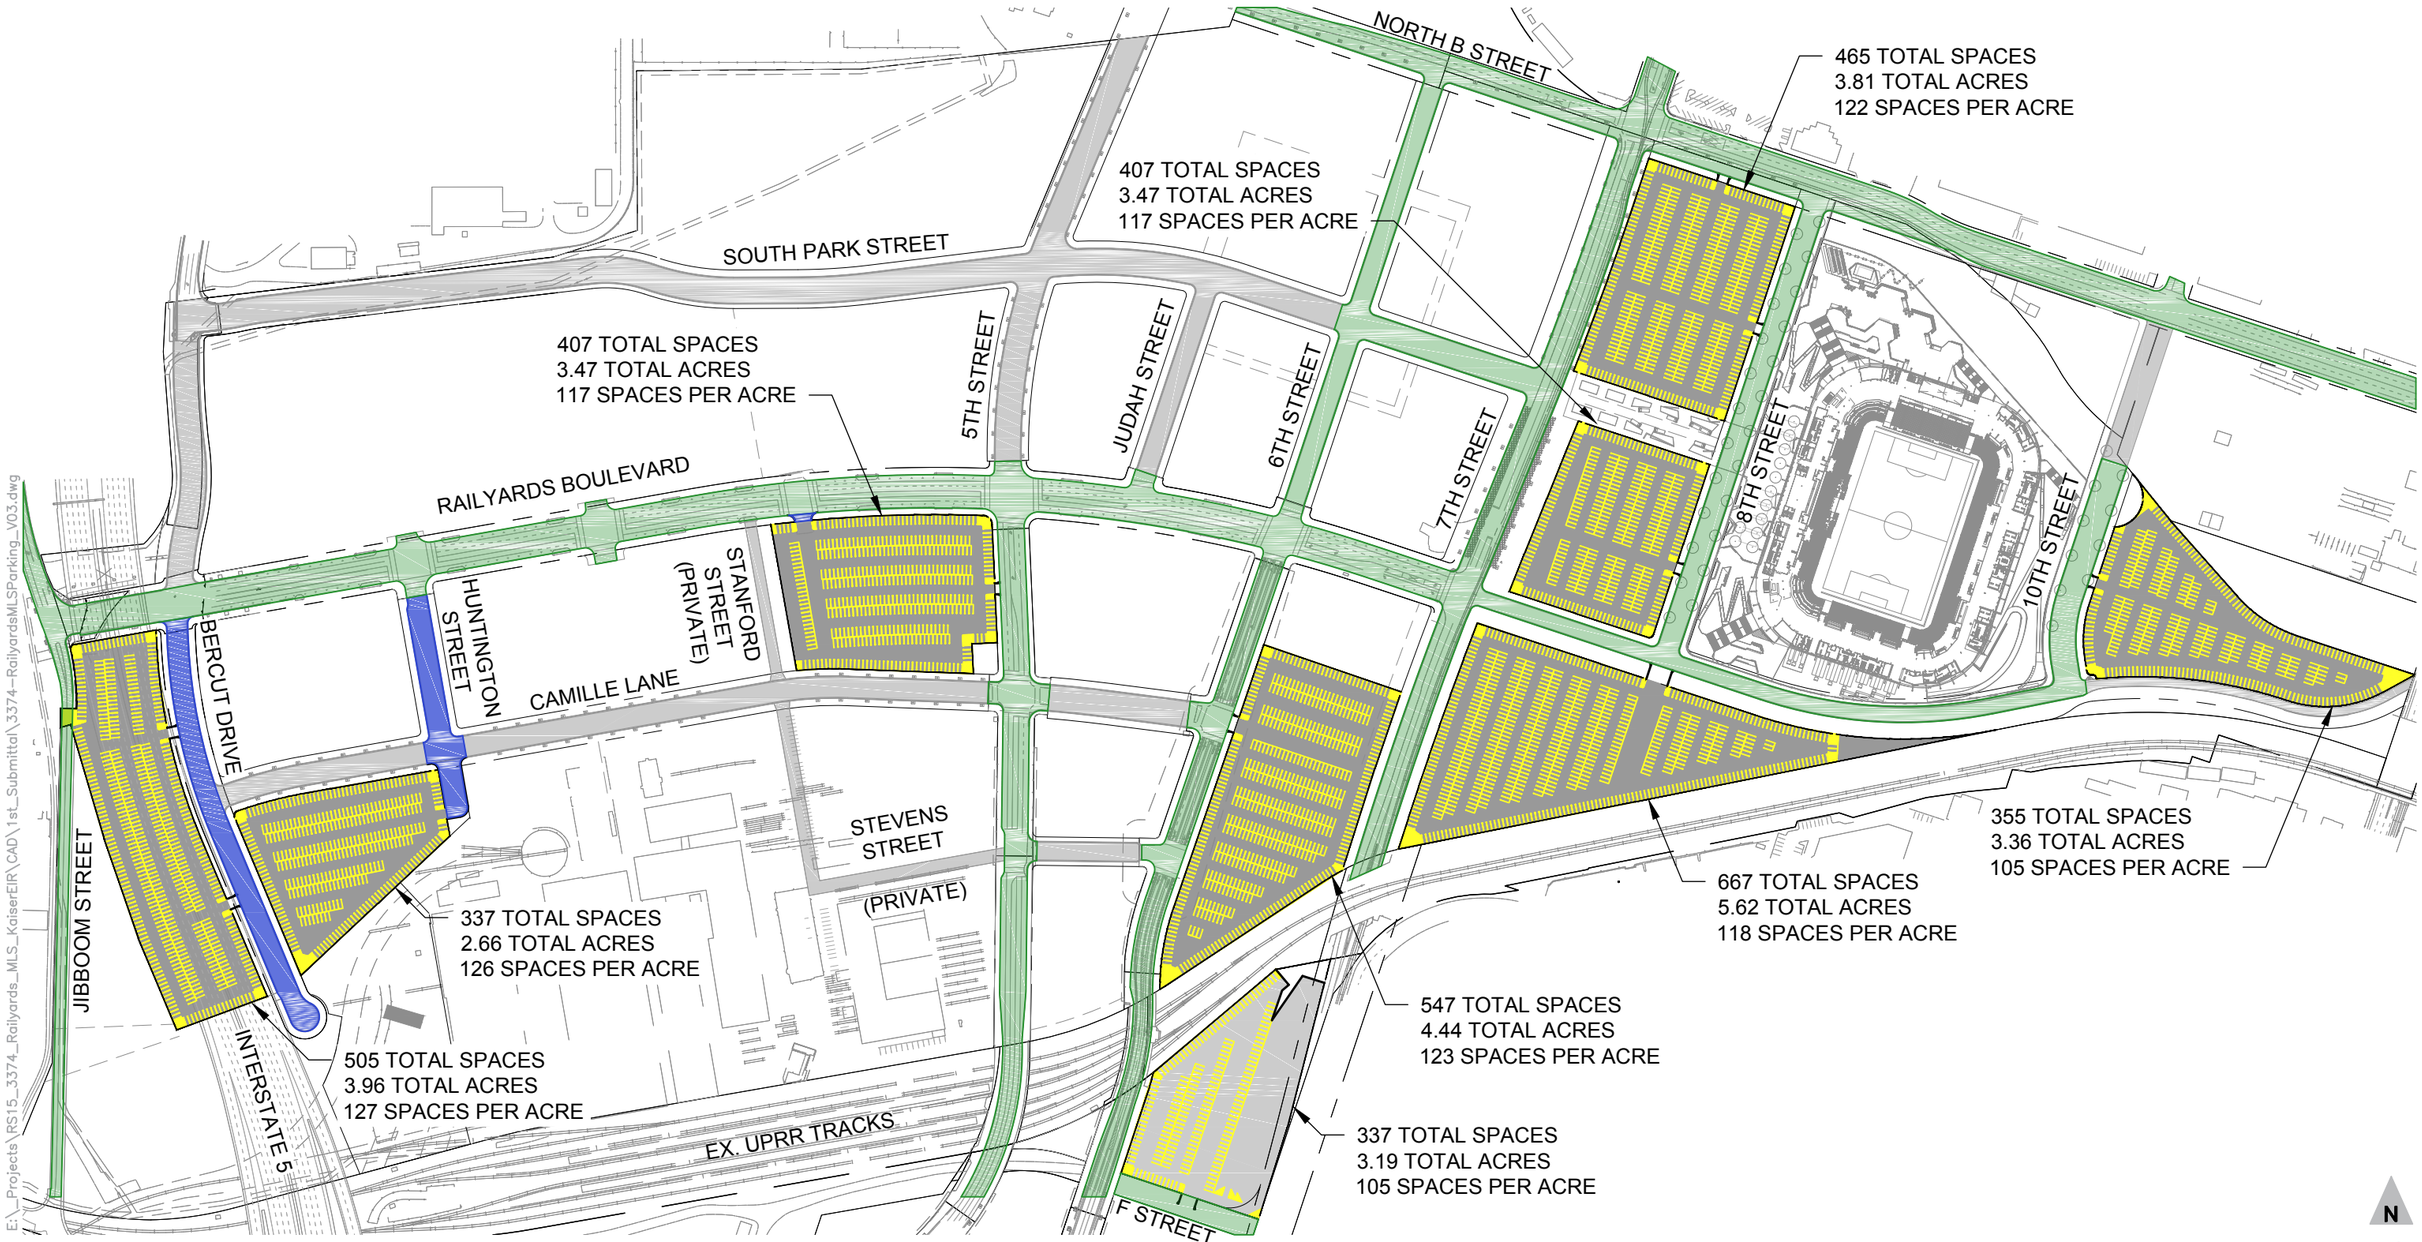

E:_Projects\RS15_3374_Railyards_MLS_KaiserEIR\CAD\1st_Submittal\3374-RailyardsMLSParking_V03.dwg

No Scale

LEGEND

- ROADWAY OPEN TO TRAFFIC *
- ROADWAY CONNECTION NEEDED TO PROVIDE ACCESS TO PARKING
- ROADWAY CLOSED/ NON-ACCESSIBLE TO TRAFFIC

Figure 1

Proposed Off-Street Parking Supply Within RSP Area for MLS Stadium Under Opening Day Conditions

* = BASED ON ASSUMED BASELINE PLUS MLS STADIUM ROADWAY NETWORK IN DRAFT EIR AND ASSOCIATED ROADWAY MITIGATION FOR THAT SCENARIO.

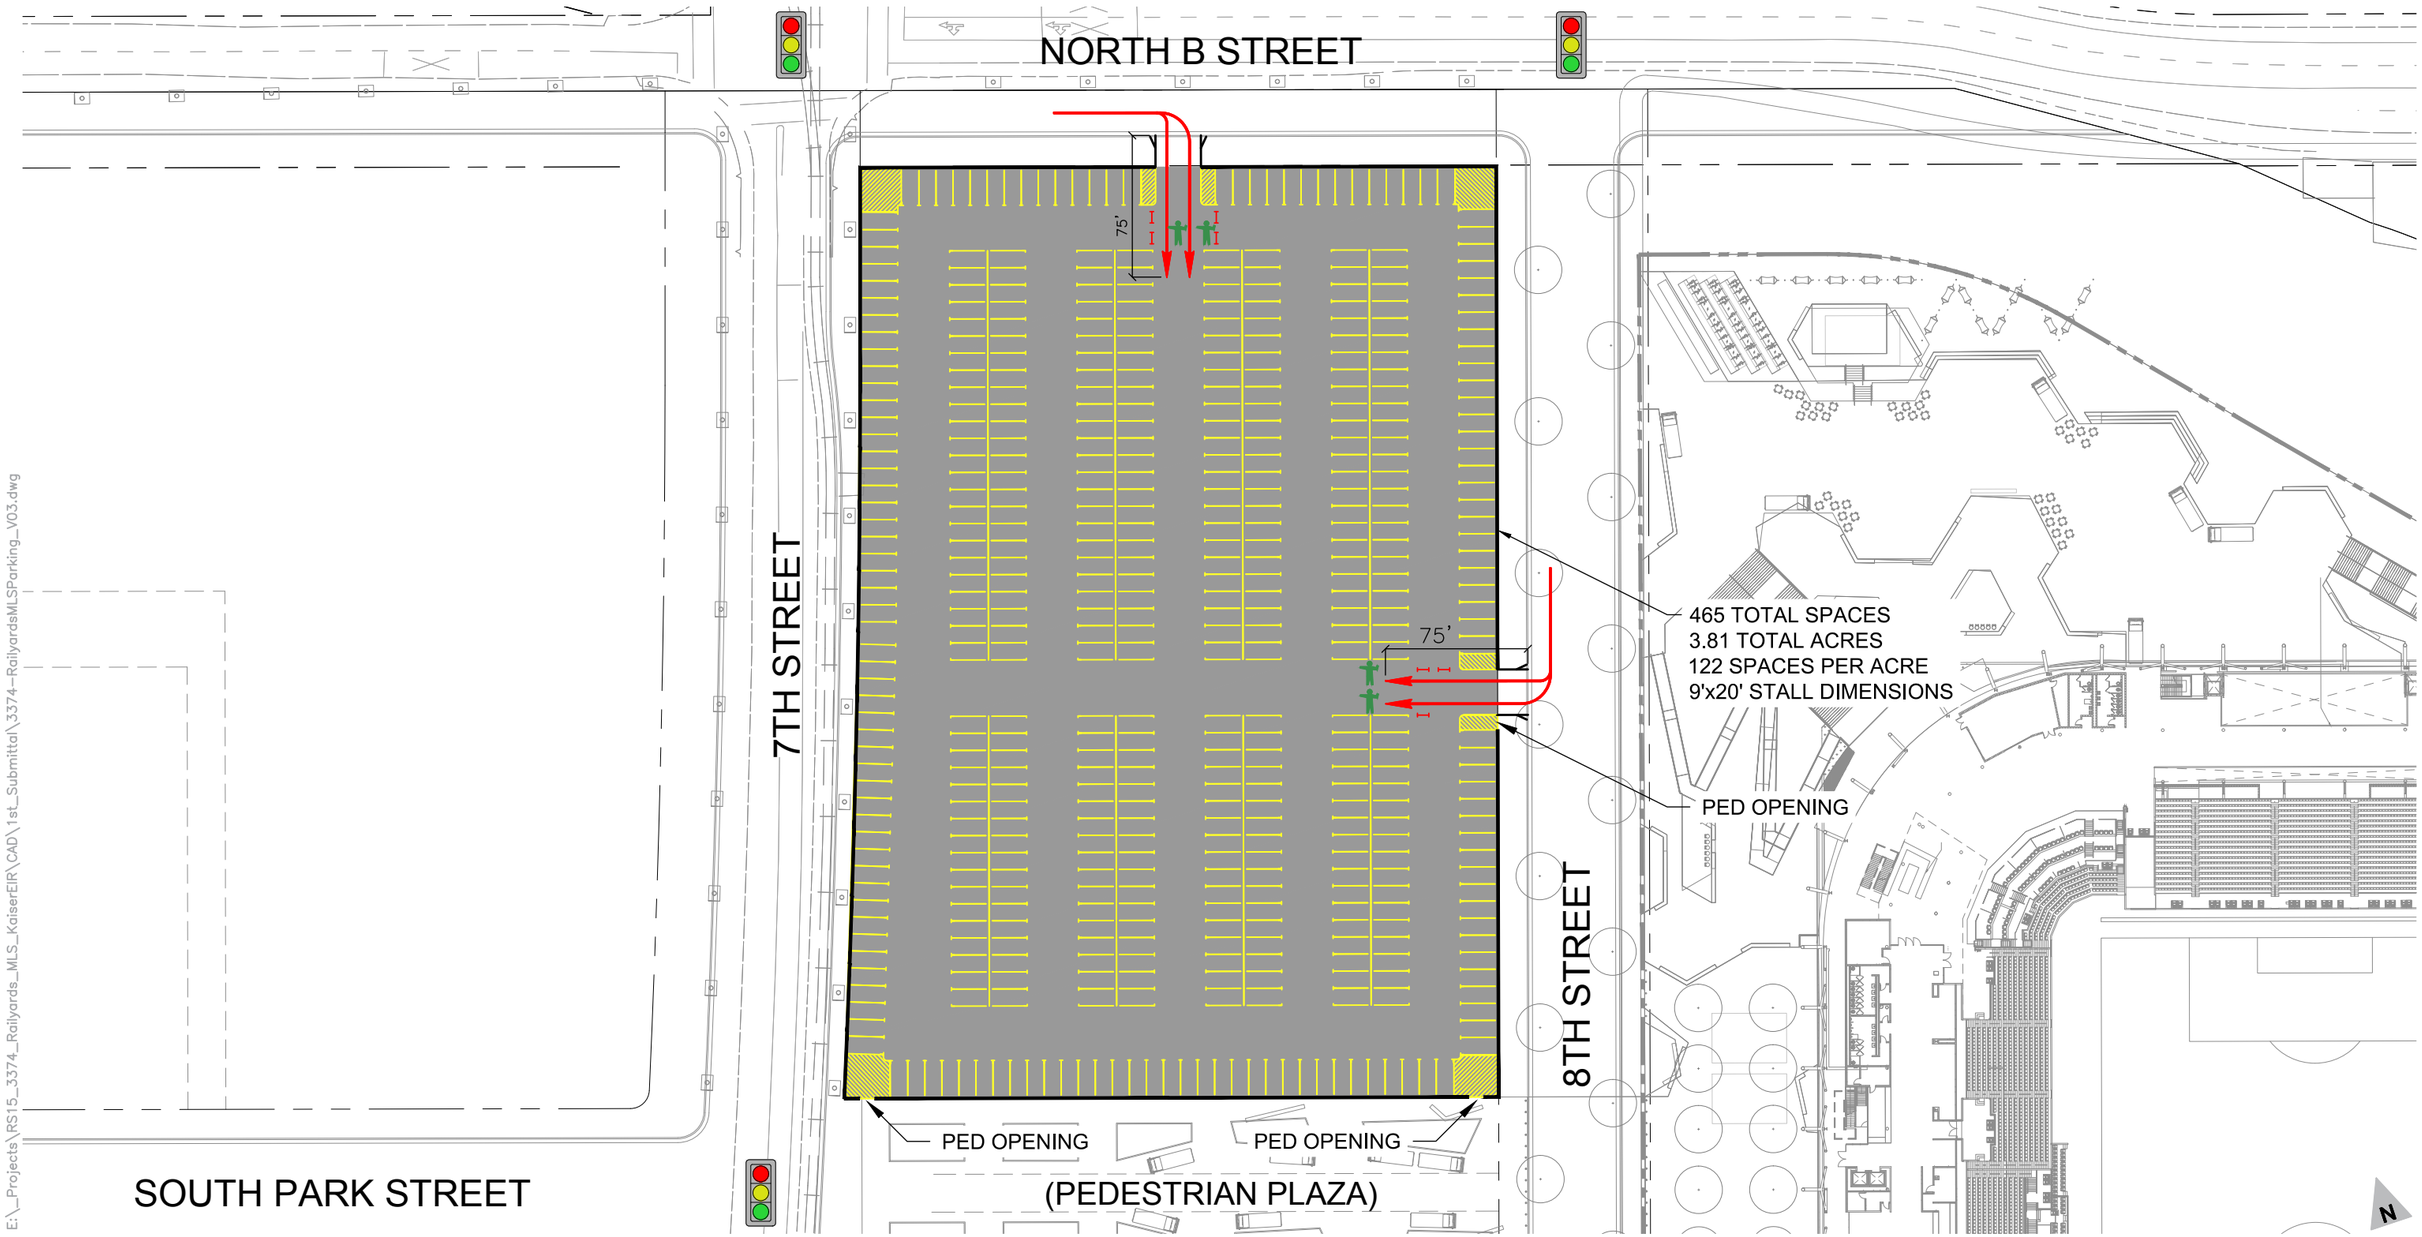

Scale: 1" = 80'

Figure 2
Parking Lot 69

E:_Projects\RS15_3374_Railyards_MLS_KaiserEIR\CAD\1st_Submittal\3374-RailyardsMLSParking_V03.dwg

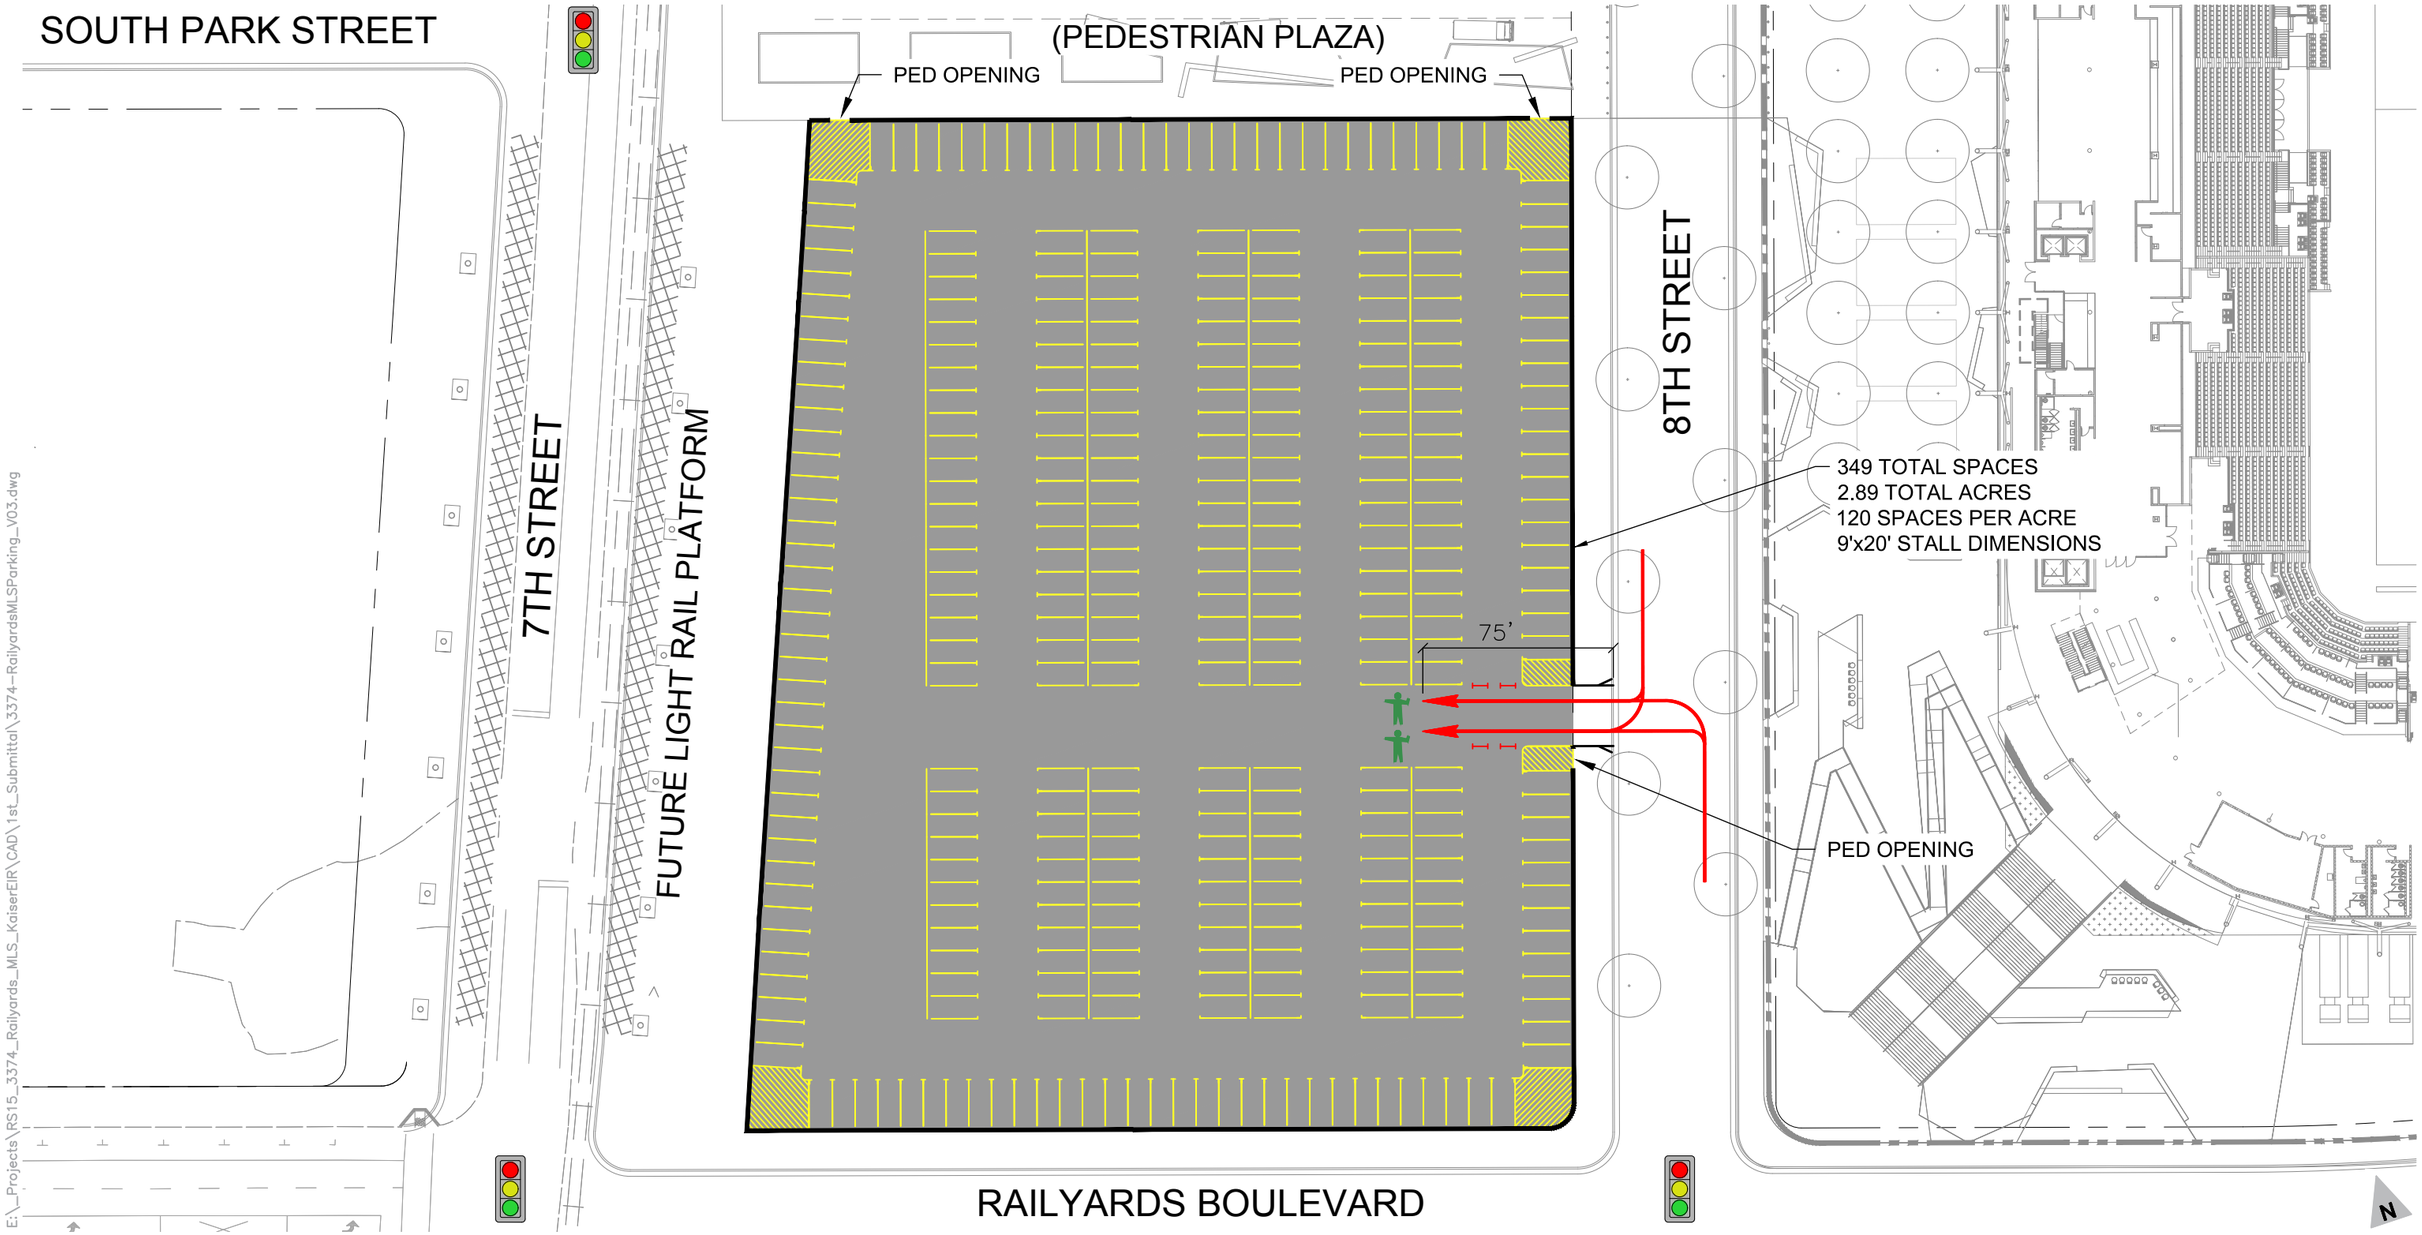

Scale: 1" = 60'

Figure 3

Parking Lot 56

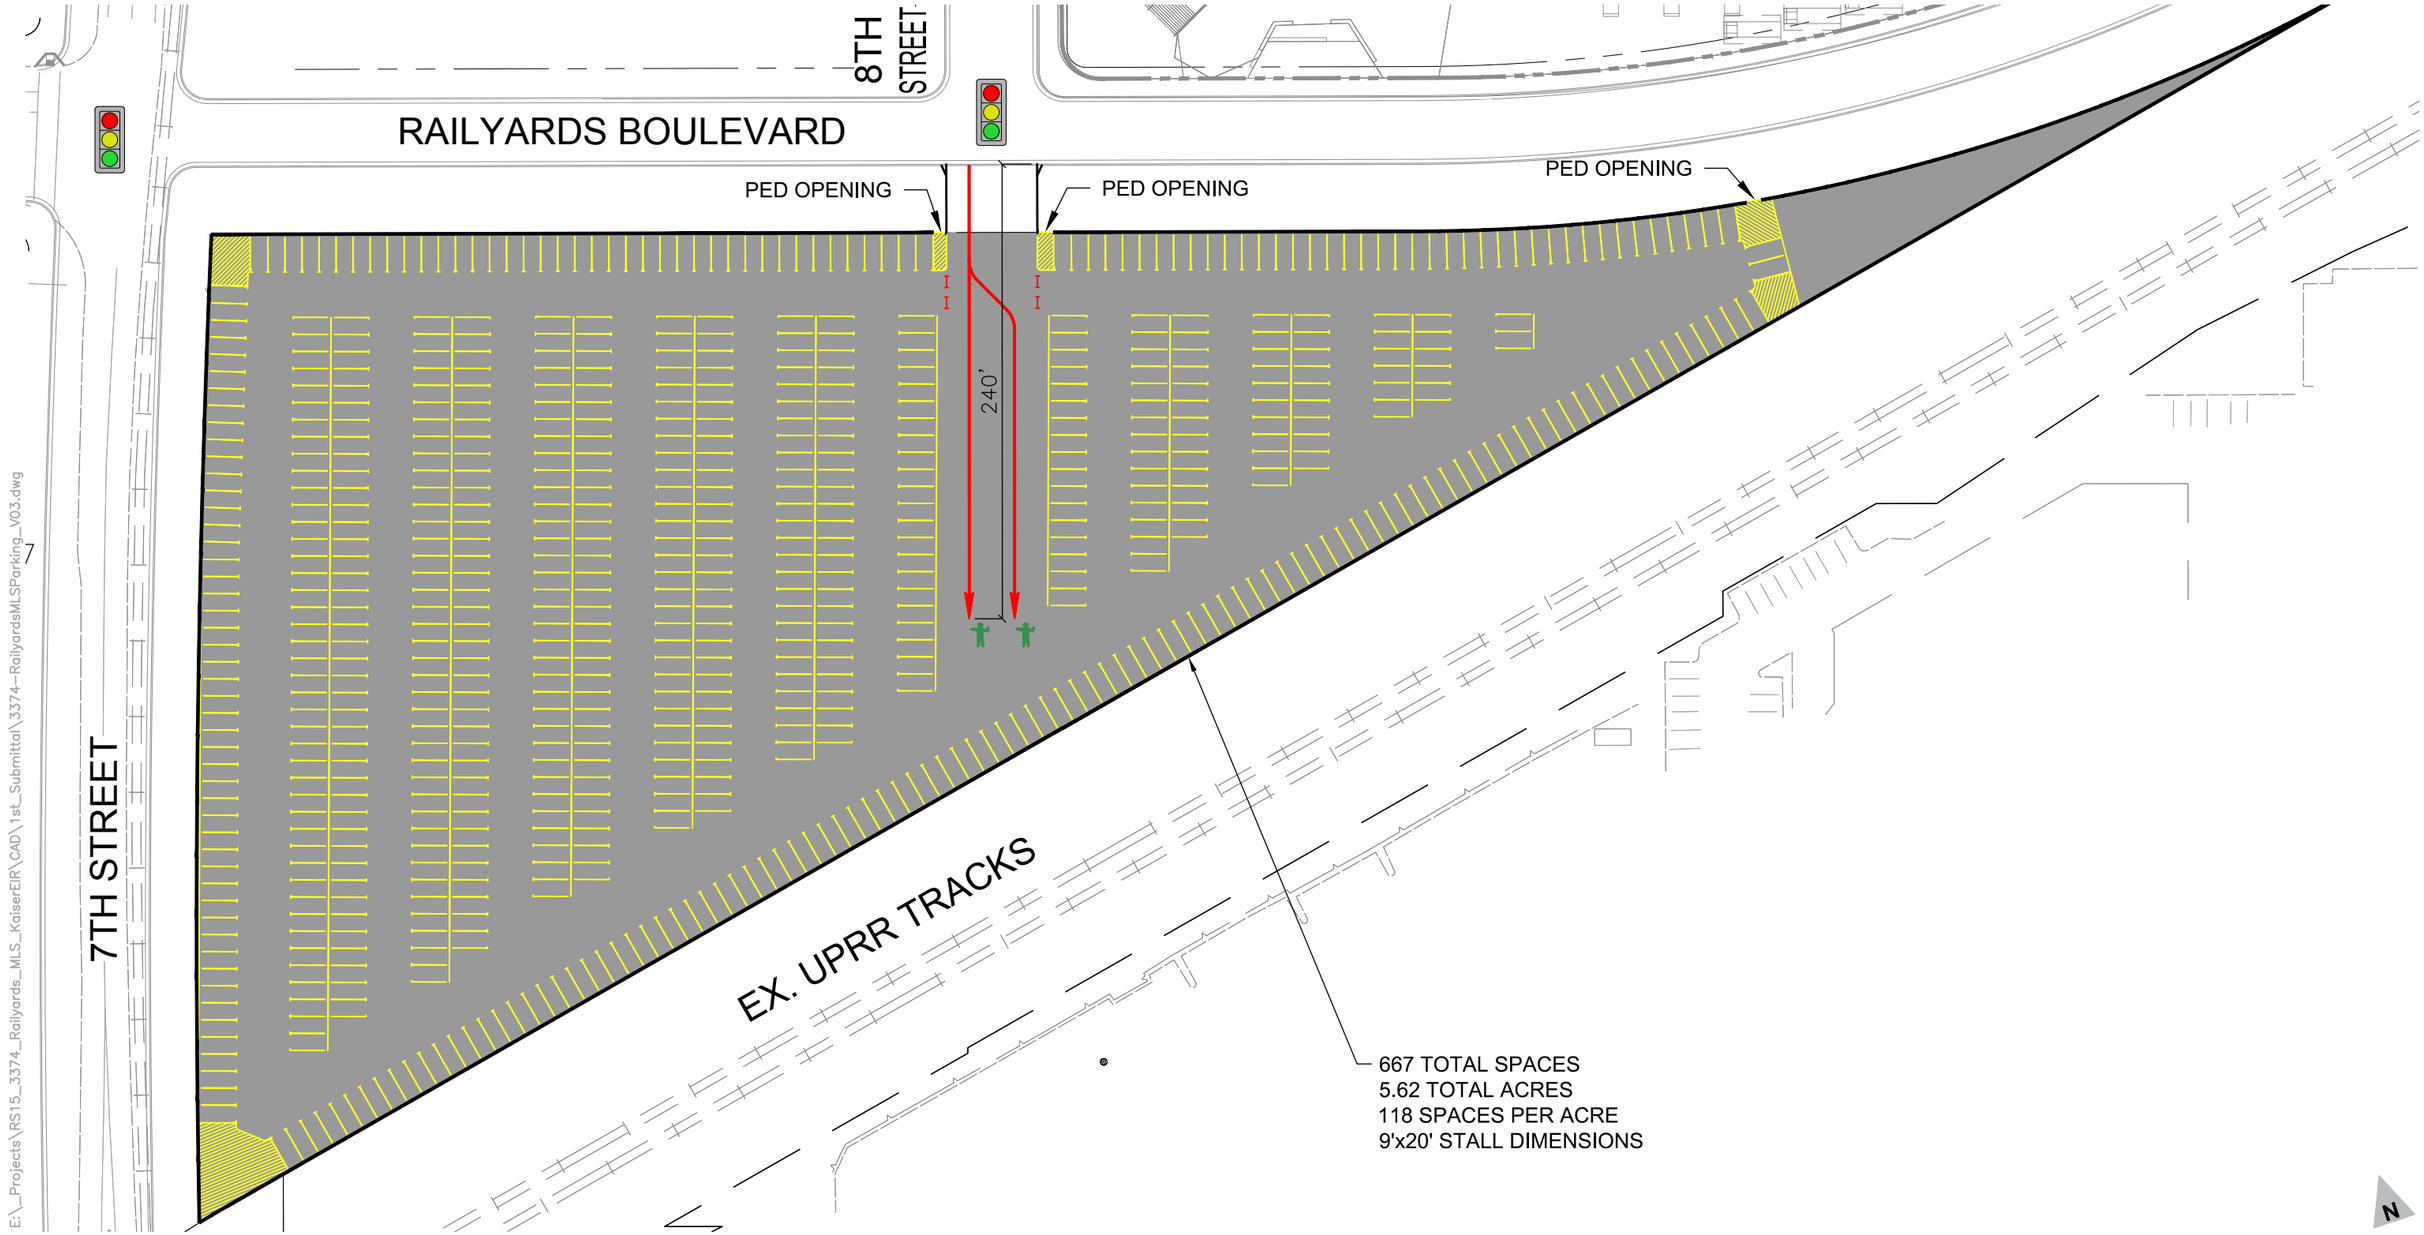

E:_Projects\RS15_3374_Railyards_MLS_KaiserEIR\CAD\1st_Submittal\3374-RailyardsMLSParking_V03.dwg

Scale: 1" = 80'

Figure 4

Parking Lot 49

(FUTURE EXTENSION)

PED OPENING

PED OPENING

PED OPENING

355 TOTAL SPACES
3.36 TOTAL ACRES
105 SPACES PER ACRE
9'x20' STALL DIMENSIONS

10TH STREET

12TH STREET

RAILYARDS BOULEVARD

(FUTURE EXTENSION)

N

Scale: 1" = 80'

LEGEND

- FENCE
- BARRICADE
- PARKING ATTENDANT
- INBOUND PATH OF TRAVEL
- TRAFFIC SIGNAL
- FUTURE ROADWAY EXTENSION

E:_Projects\RS15_3374_Railyards_MLS_KaiserEIR\CAD\1st_Submittal\3374-RailyardsMLSParking_V03.dwg

Figure 5
Parking Lot 51

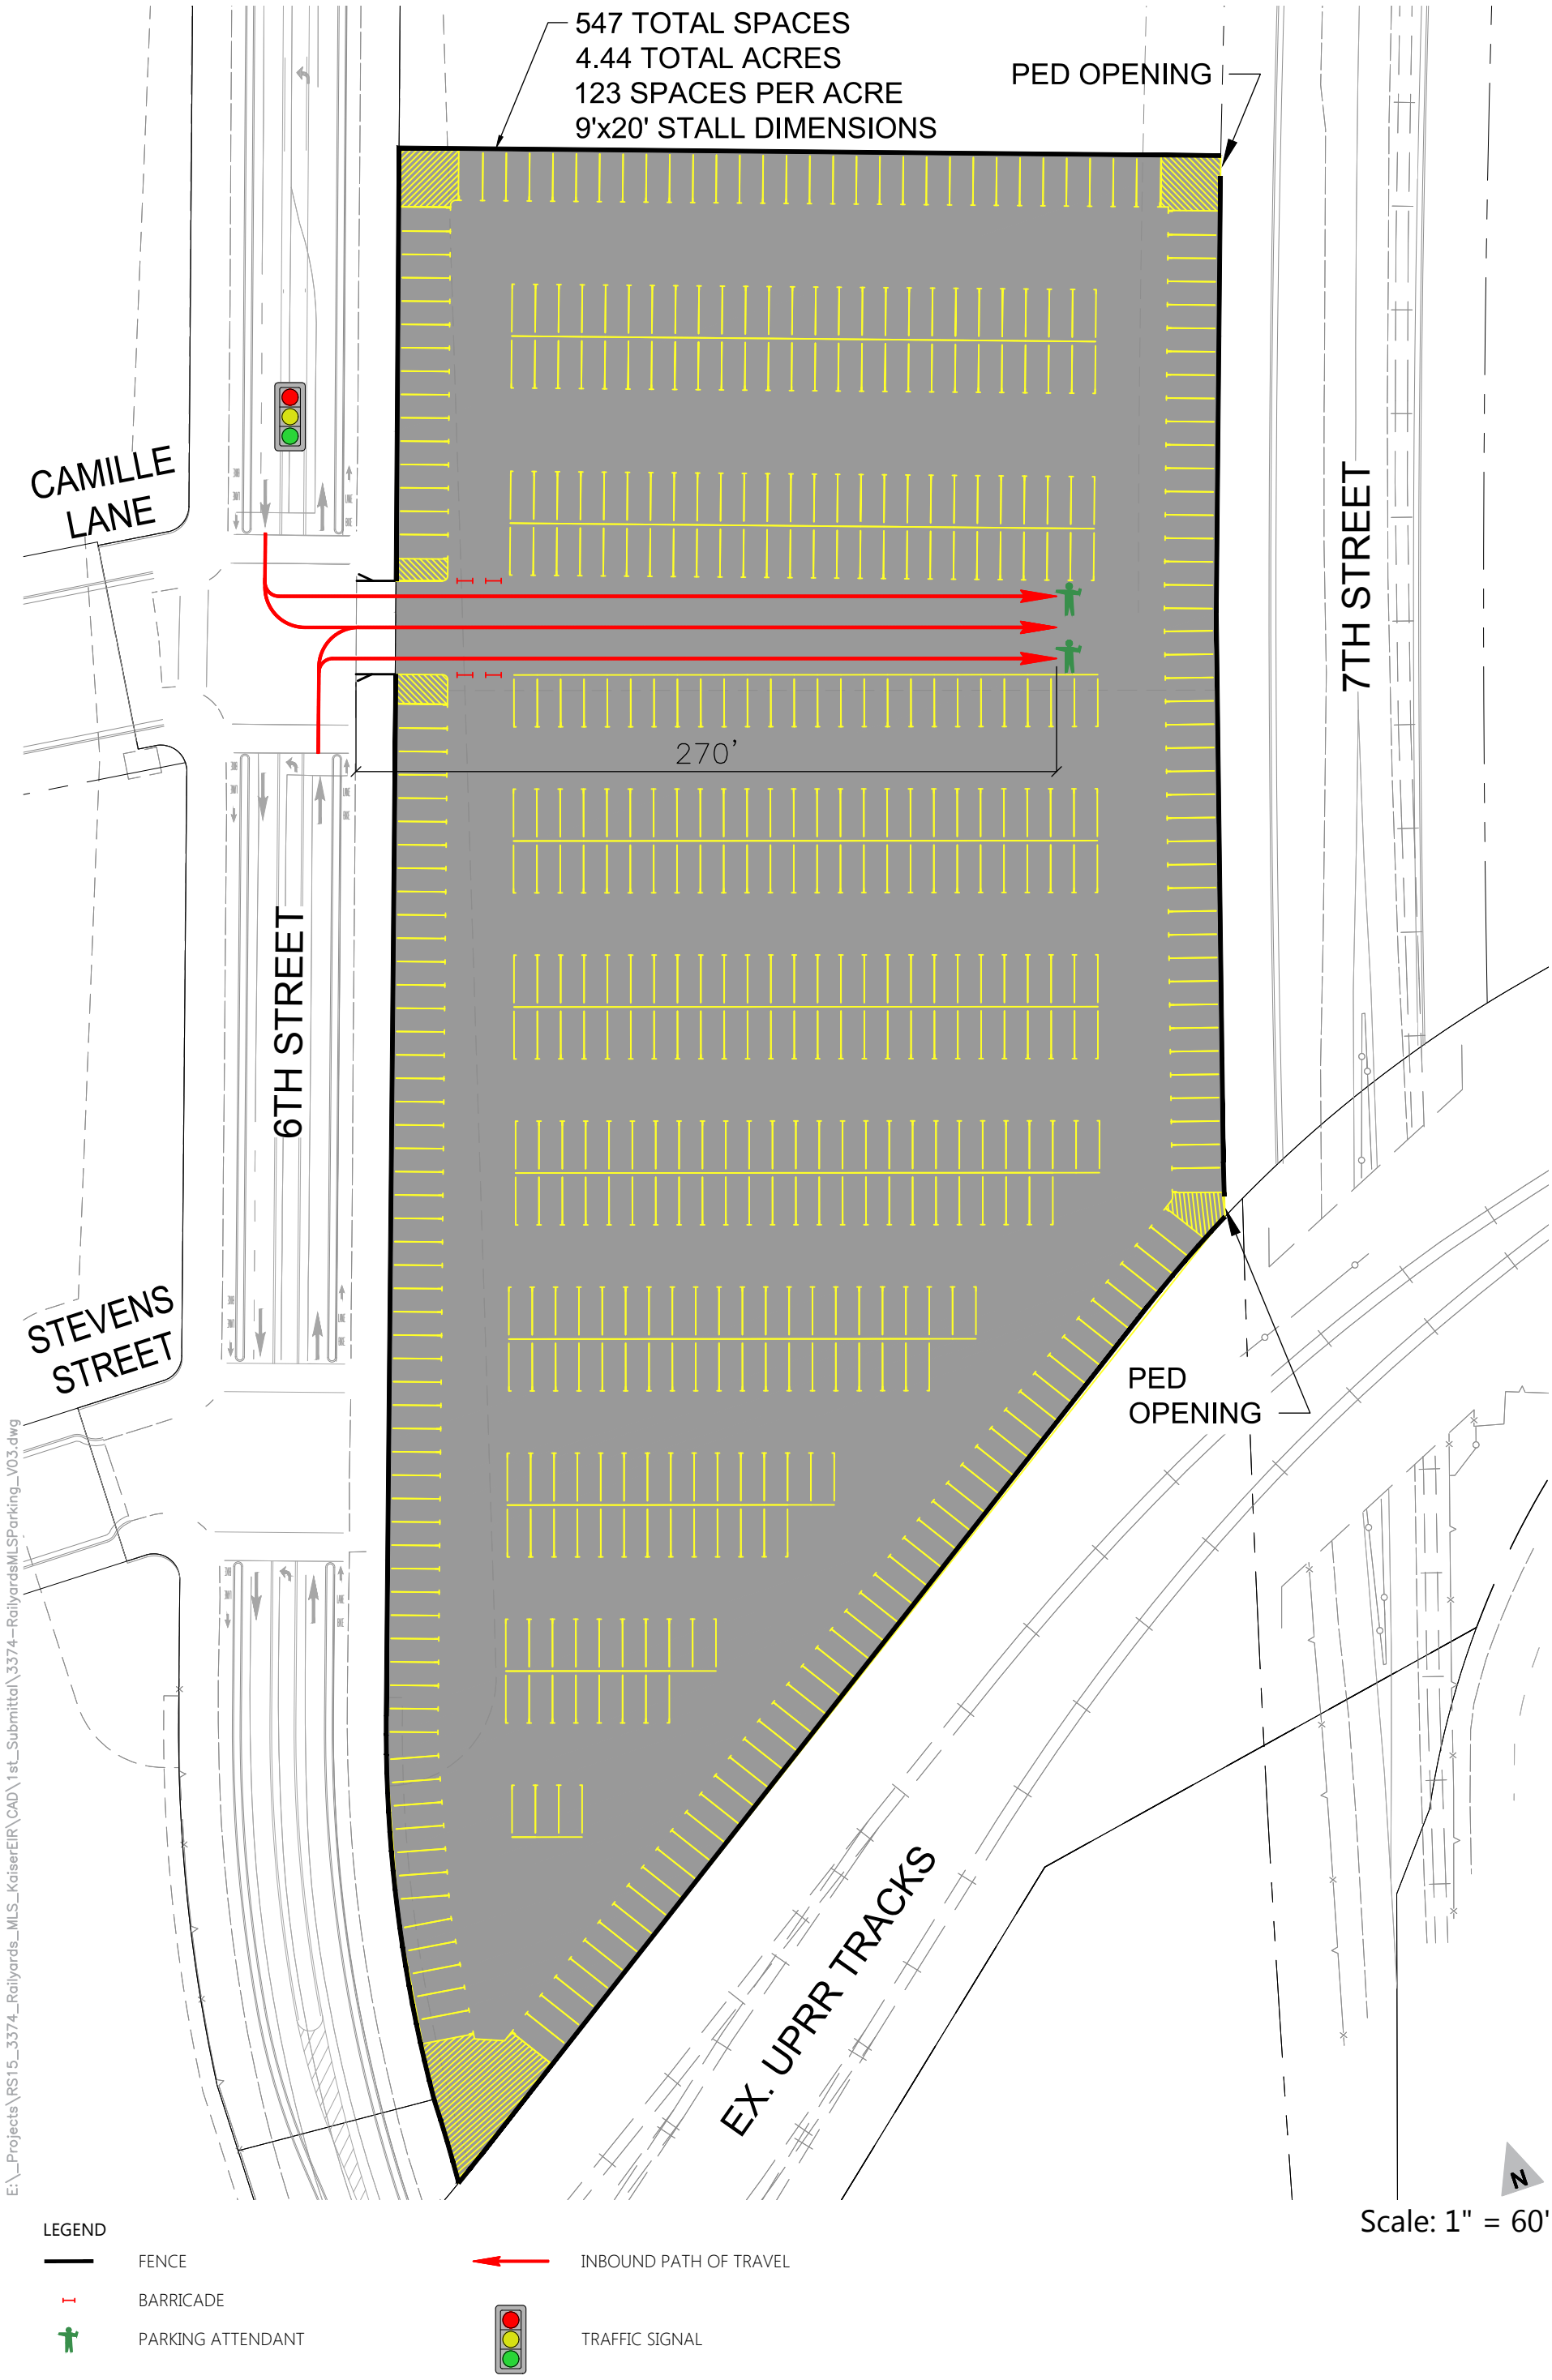

Figure 6

Parking Lot 47-48

Scale: 1" = 80'

Figure 7

Parking Lot 4

E:_Projects\RS15_3374_Railyards_MLS_KaiserEIR\CAD\1st_Submittal\3374-RailyardsMLSParking_V03.dwg

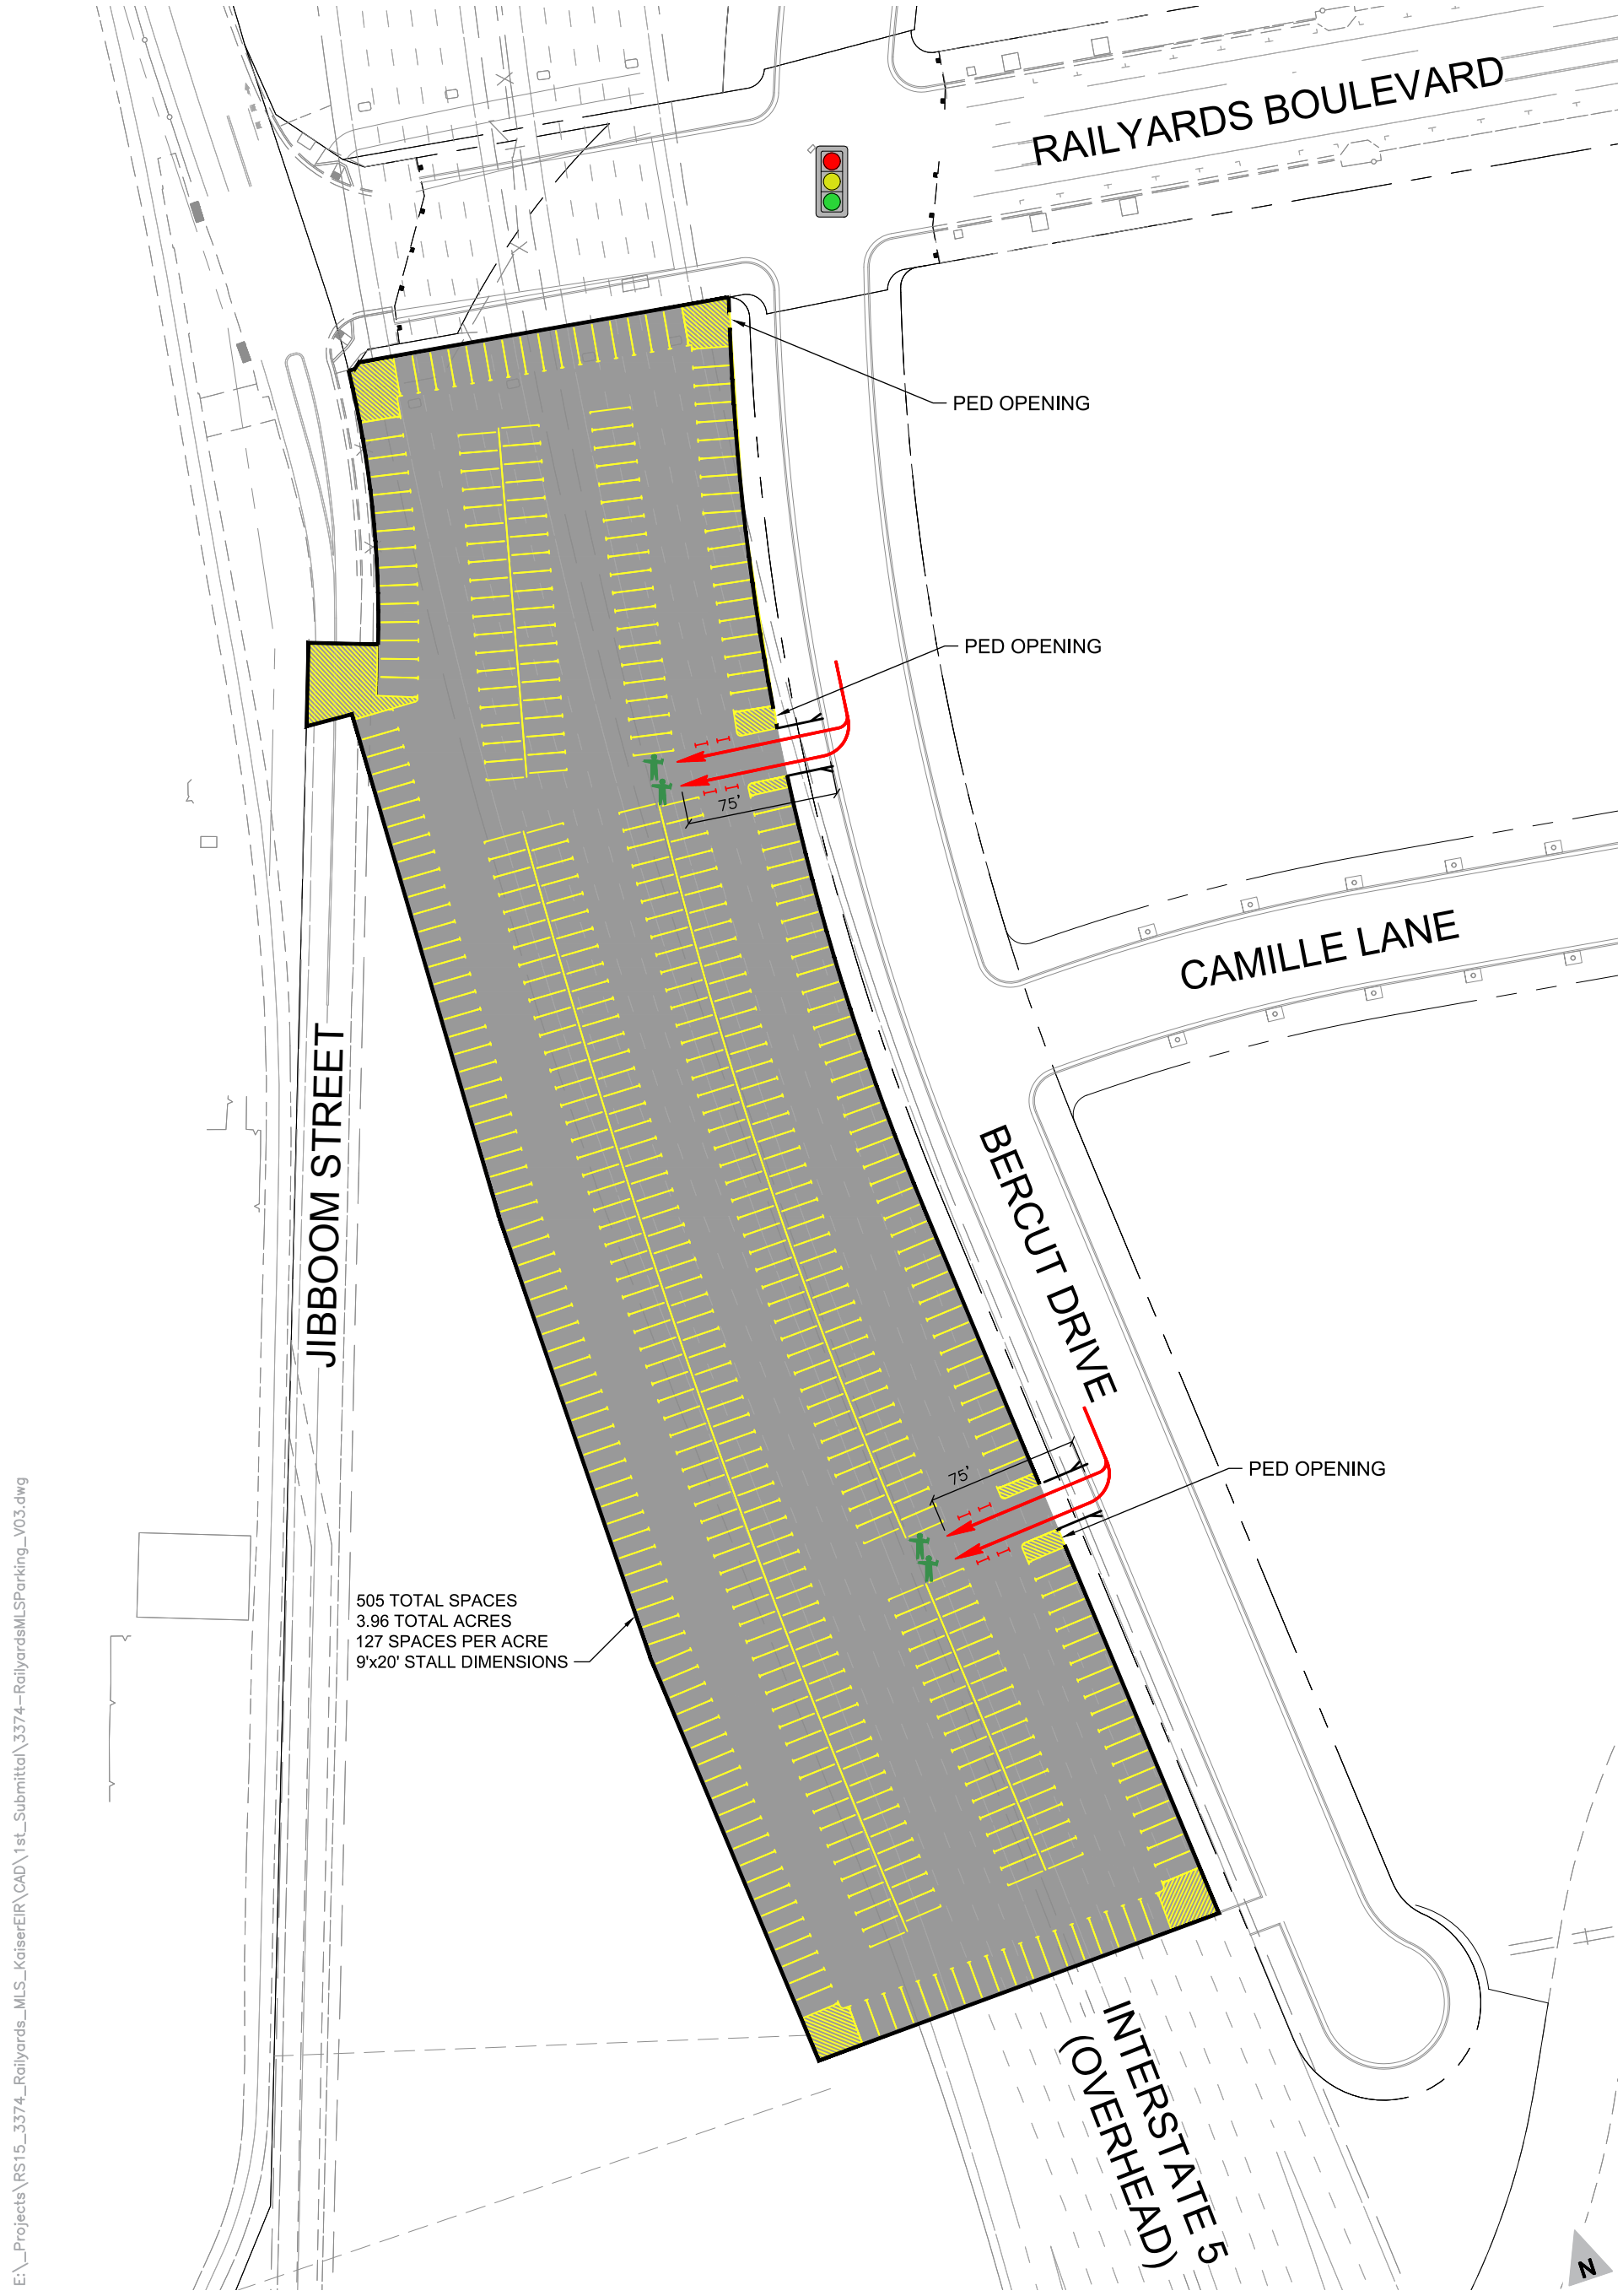

E:_Projects\RS15_3374_Railyards_MLS_KaiserEIR\CAD\1st_Submittal\3374-RailyardsMLSParking_V03.dwg

Figure 8
Parking Lot 33

Scale: 1" = 60'

E:_Projects\RS15_3374_Railyards_MLS_KaiserEIR\CAD\1st_Submittal\3374-RailyardsMLSParking_V03.dwg

Figure 9

Parking Lot 8

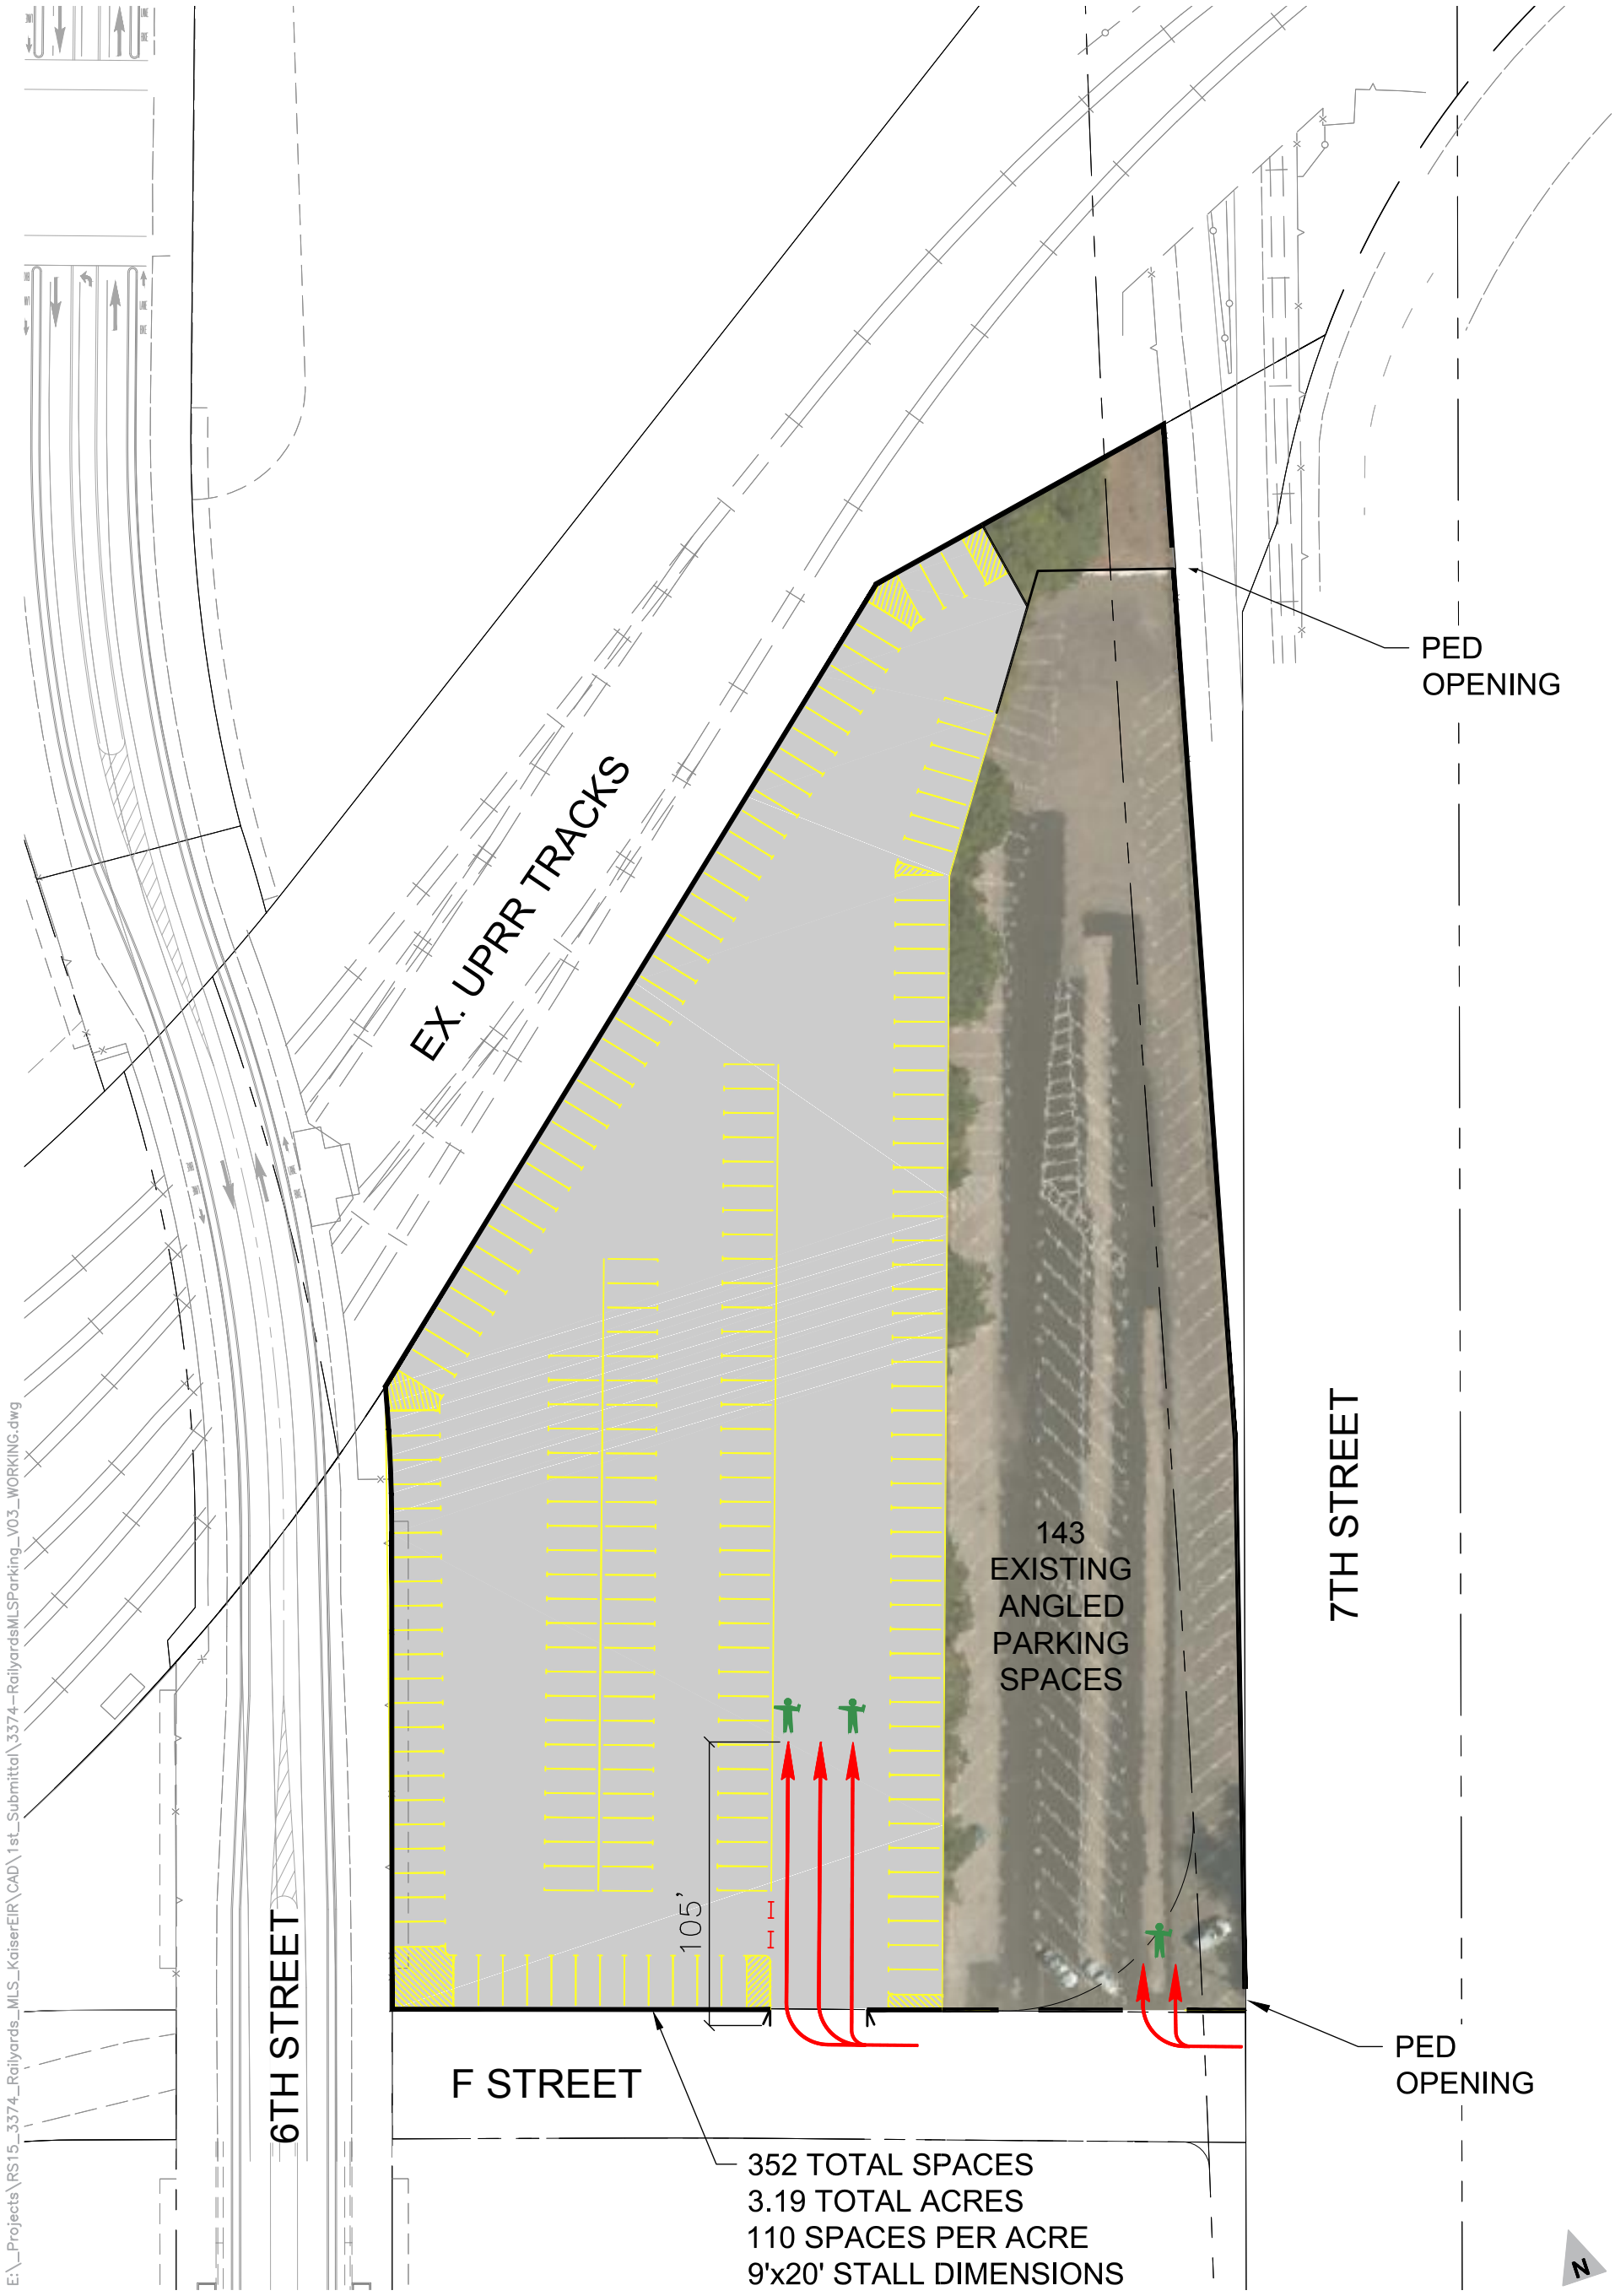

Figure 10
Parking Lot 46