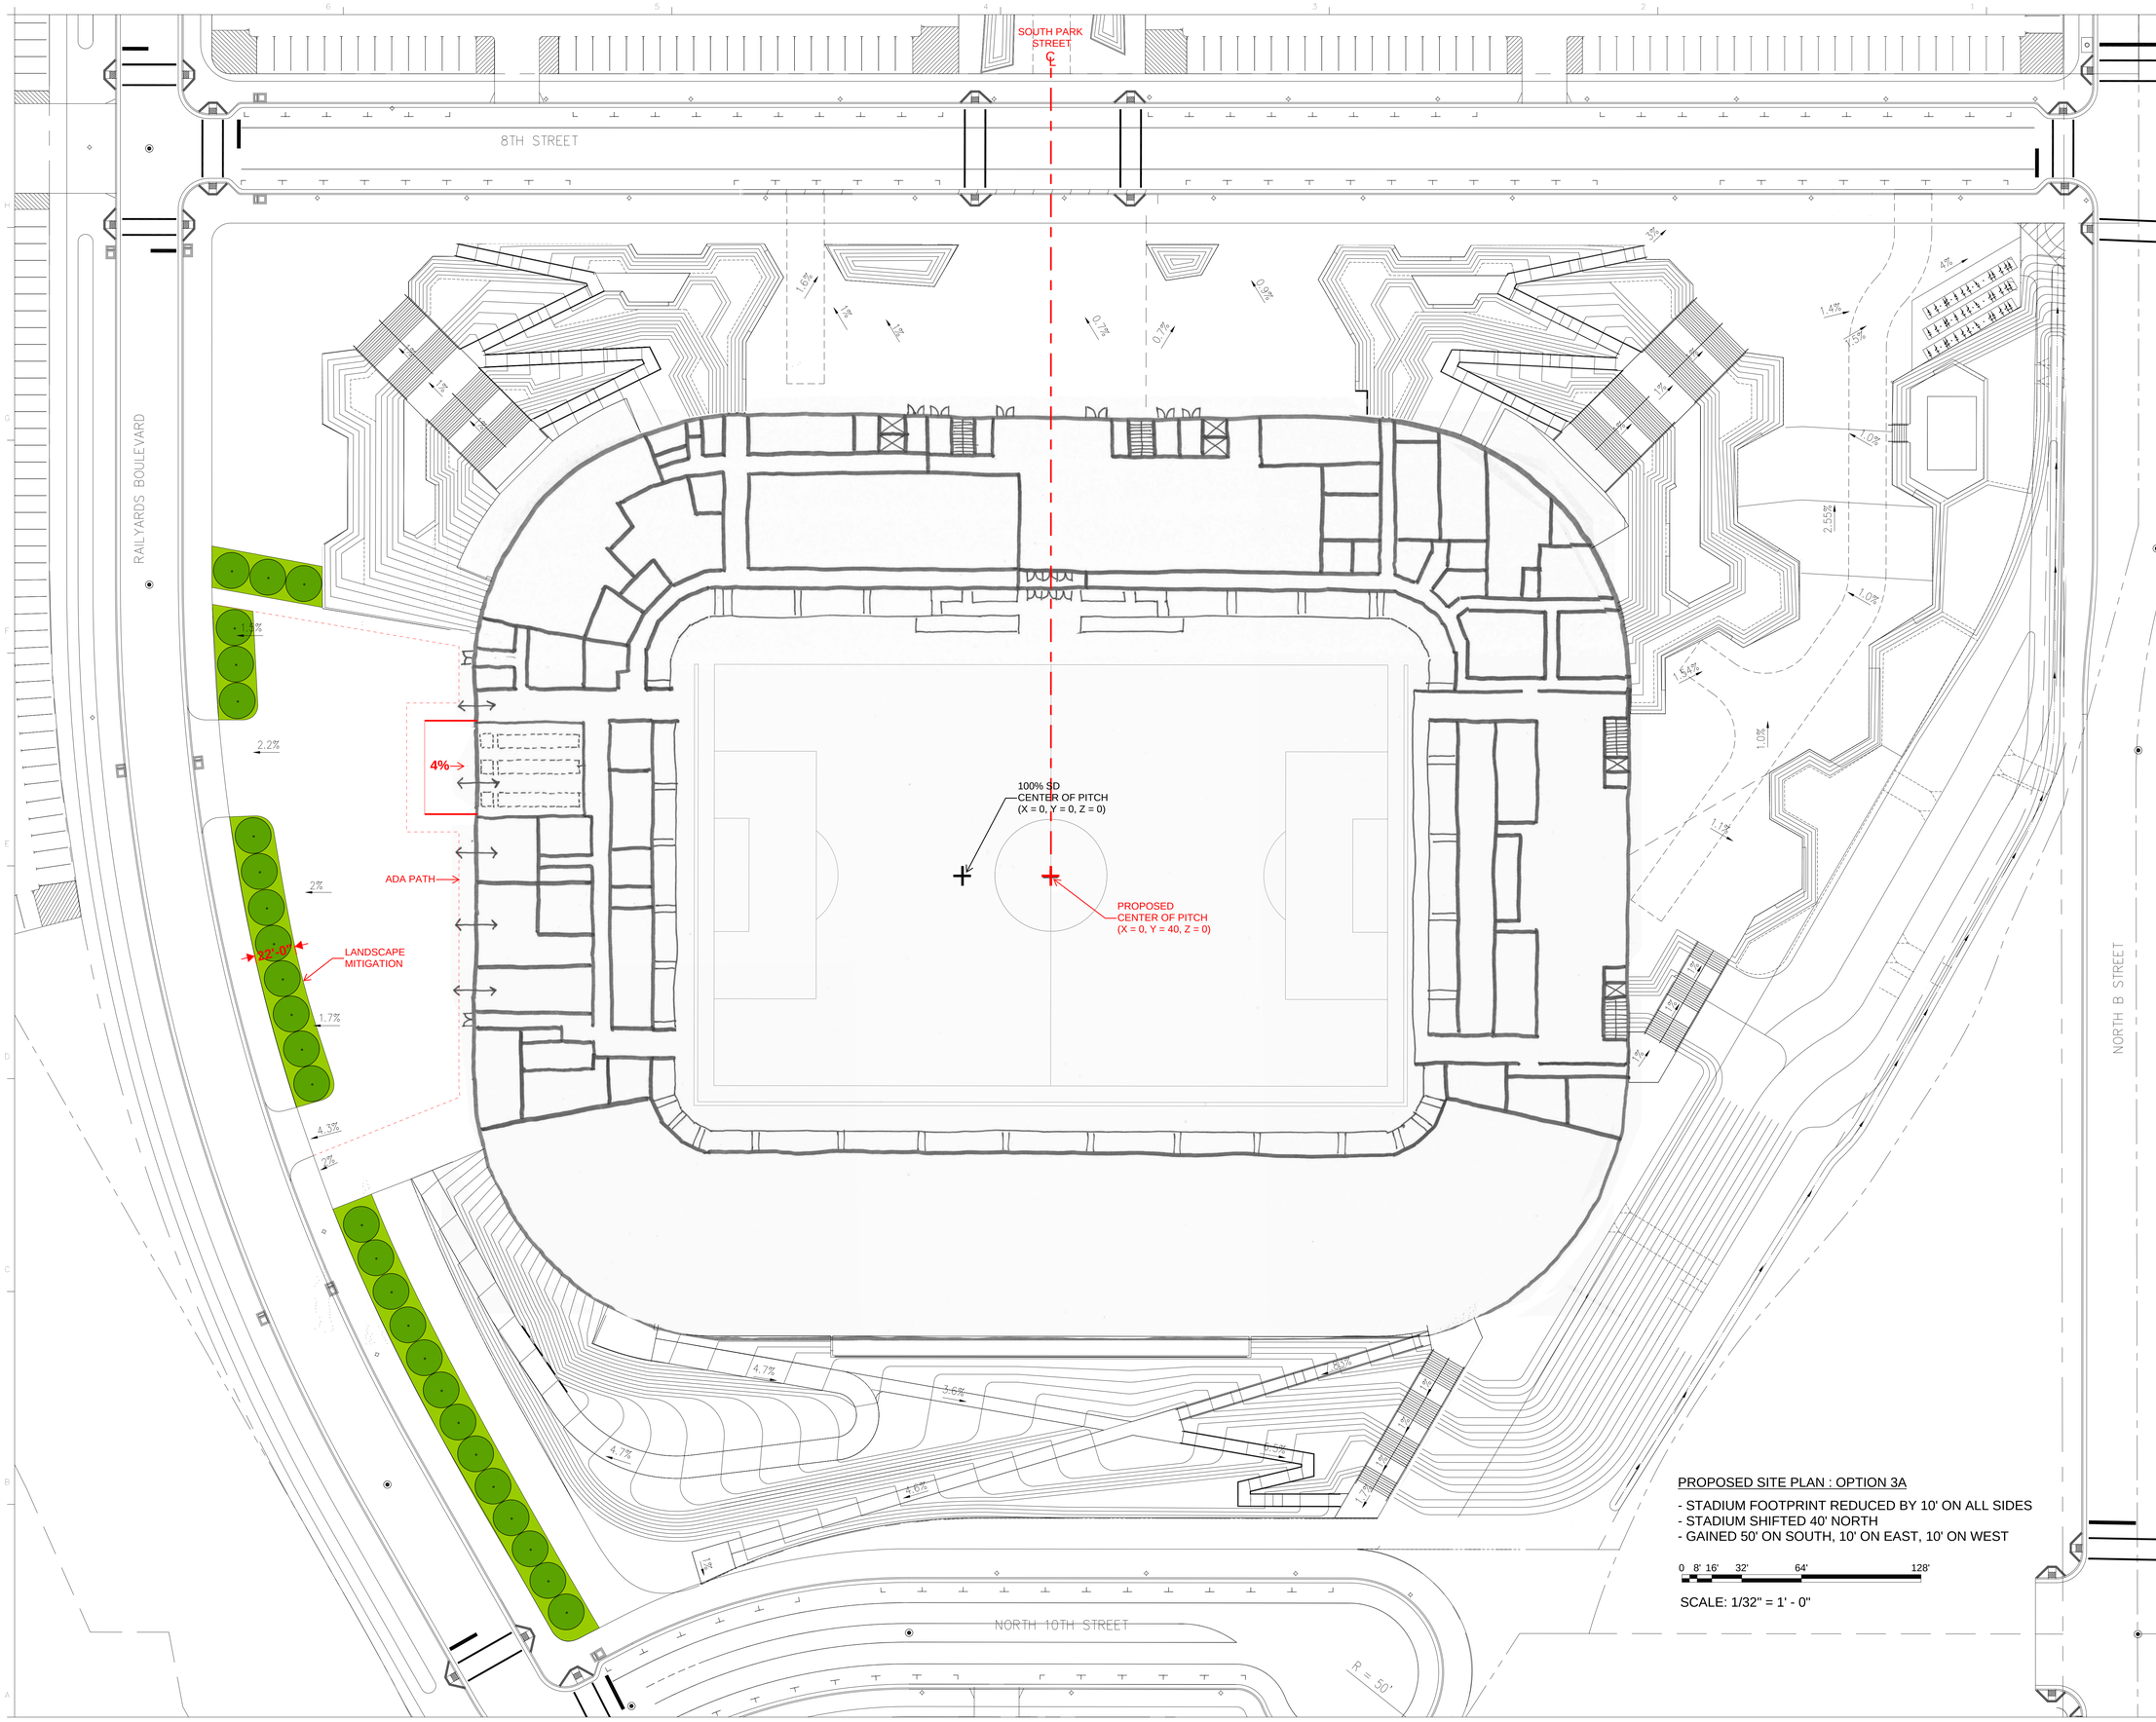

PROPOSED SITE PLAN : OPTION 3A

- STADIUM FOOTPRINT REDUCED BY 10' ON ALL SIDES
- STADIUM SHIFTED 40' NORTH
- GAINED 50' ON SOUTH, 10' ON EAST, 10' ON WEST

0 8' 16' 32' 64' 128'

SCALE: 1/32" = 1' - 0"

HNTB

HNTB Corporation

ARCHITECTS
ENGINEERS
PLANNERS

601 West Fifth Street
Suite 1000
Los Angeles, California 90071
(213) 403-1000 Fax (213) 403-1001

STRUCTURAL:
Buehler & Buehler Structural Engineers, Inc.
600 G St., Suite 200
Sacramento, CA 95811
PH (916) 443-0303 / (916) 443-0313

CIVIL:
Stantec
3875 Atherton Road Rocklin CA 95765-3716
PH (530) 304-4573

LANDSCAPE / HARDSCAPE:
LandsCollective
2013 Sansom Street # 2
Philadelphia, PA 19103
PH (215) 383-0540

AV/TELECOMM/WIFI/DAS/ ACOUSTICS/SECURITY
Wi-Fi
3424 Midcourt Rd. Suite 124
Carrollton, TX. 75006
PH (972) 934-3700/FAX (972) 934-3720

SIGNAGE AND GRAPHIC:
Infinite Scale
16 Exchange Place
Salt Lake City, UT 84111
PH (801) 363-1681 / FAX (801) 363-1841

MECHANICAL / ELECTRICAL / PLUMBING & FIRE PROTECTION:
Henderson Engineers, Inc.
8345 Lenexa Drive, Suite 300
Lenexa, KS 66214
PH (913) 742-5000 / FAX (913) 742-5001

SPECIALITY LIGHTING:
Minuscule Lighting Design
119 Ord St.
San Francisco, CA 94114
PH (415) 322.0629

SPORTS LIGHTING:

ADA & CODE CONSULTING:
FP&C Consultants Inc.
One Ward Parkway, Suite 200
Kansas City, MO 64112
PH (816) 931-3377/FAX (816) 931-3378

VERTICAL TRANSPORTATION:
Pensotto/Hahn Assoc Inc
11621 Spring Cypress Road, Suite D
Tomball, TX 77377
PH (823) 866-3329

SPORTS TURF / IRRIGATION:
Lloyd Consulting Group
3800 North Central Avenue, Suite 1210, Phoenix, AZ 85012
PH (510) 230-2469

FOOD SERVICE:
Duray
13980 WEST BOWLES AVENUE SUITE 100
LITTLETON, COLORADO 80127
PH (562) 862-4269 / FAX (562) 869-1850

STADIUMCO, LLC
2421 17th Street
Sacramento, CA 95818

SACRAMENTO MLS STADIUM

SACRAMENTO, CALIFORNIA

A B C D
K E
J H G F

Plan North True North

DATE
ISSUED FOR:

PROJECT NO. 46149
ISSUED BY HNTB
DRAWN BY
CHECKED BY
APPROVED BY

REVISION	DATE	DESCRIPTION

SHEET TITLE & NUMBER

ENGINEERED SITE PLAN
EVENT LEVEL

C0.02

Copyright HNTB Corporation 2011