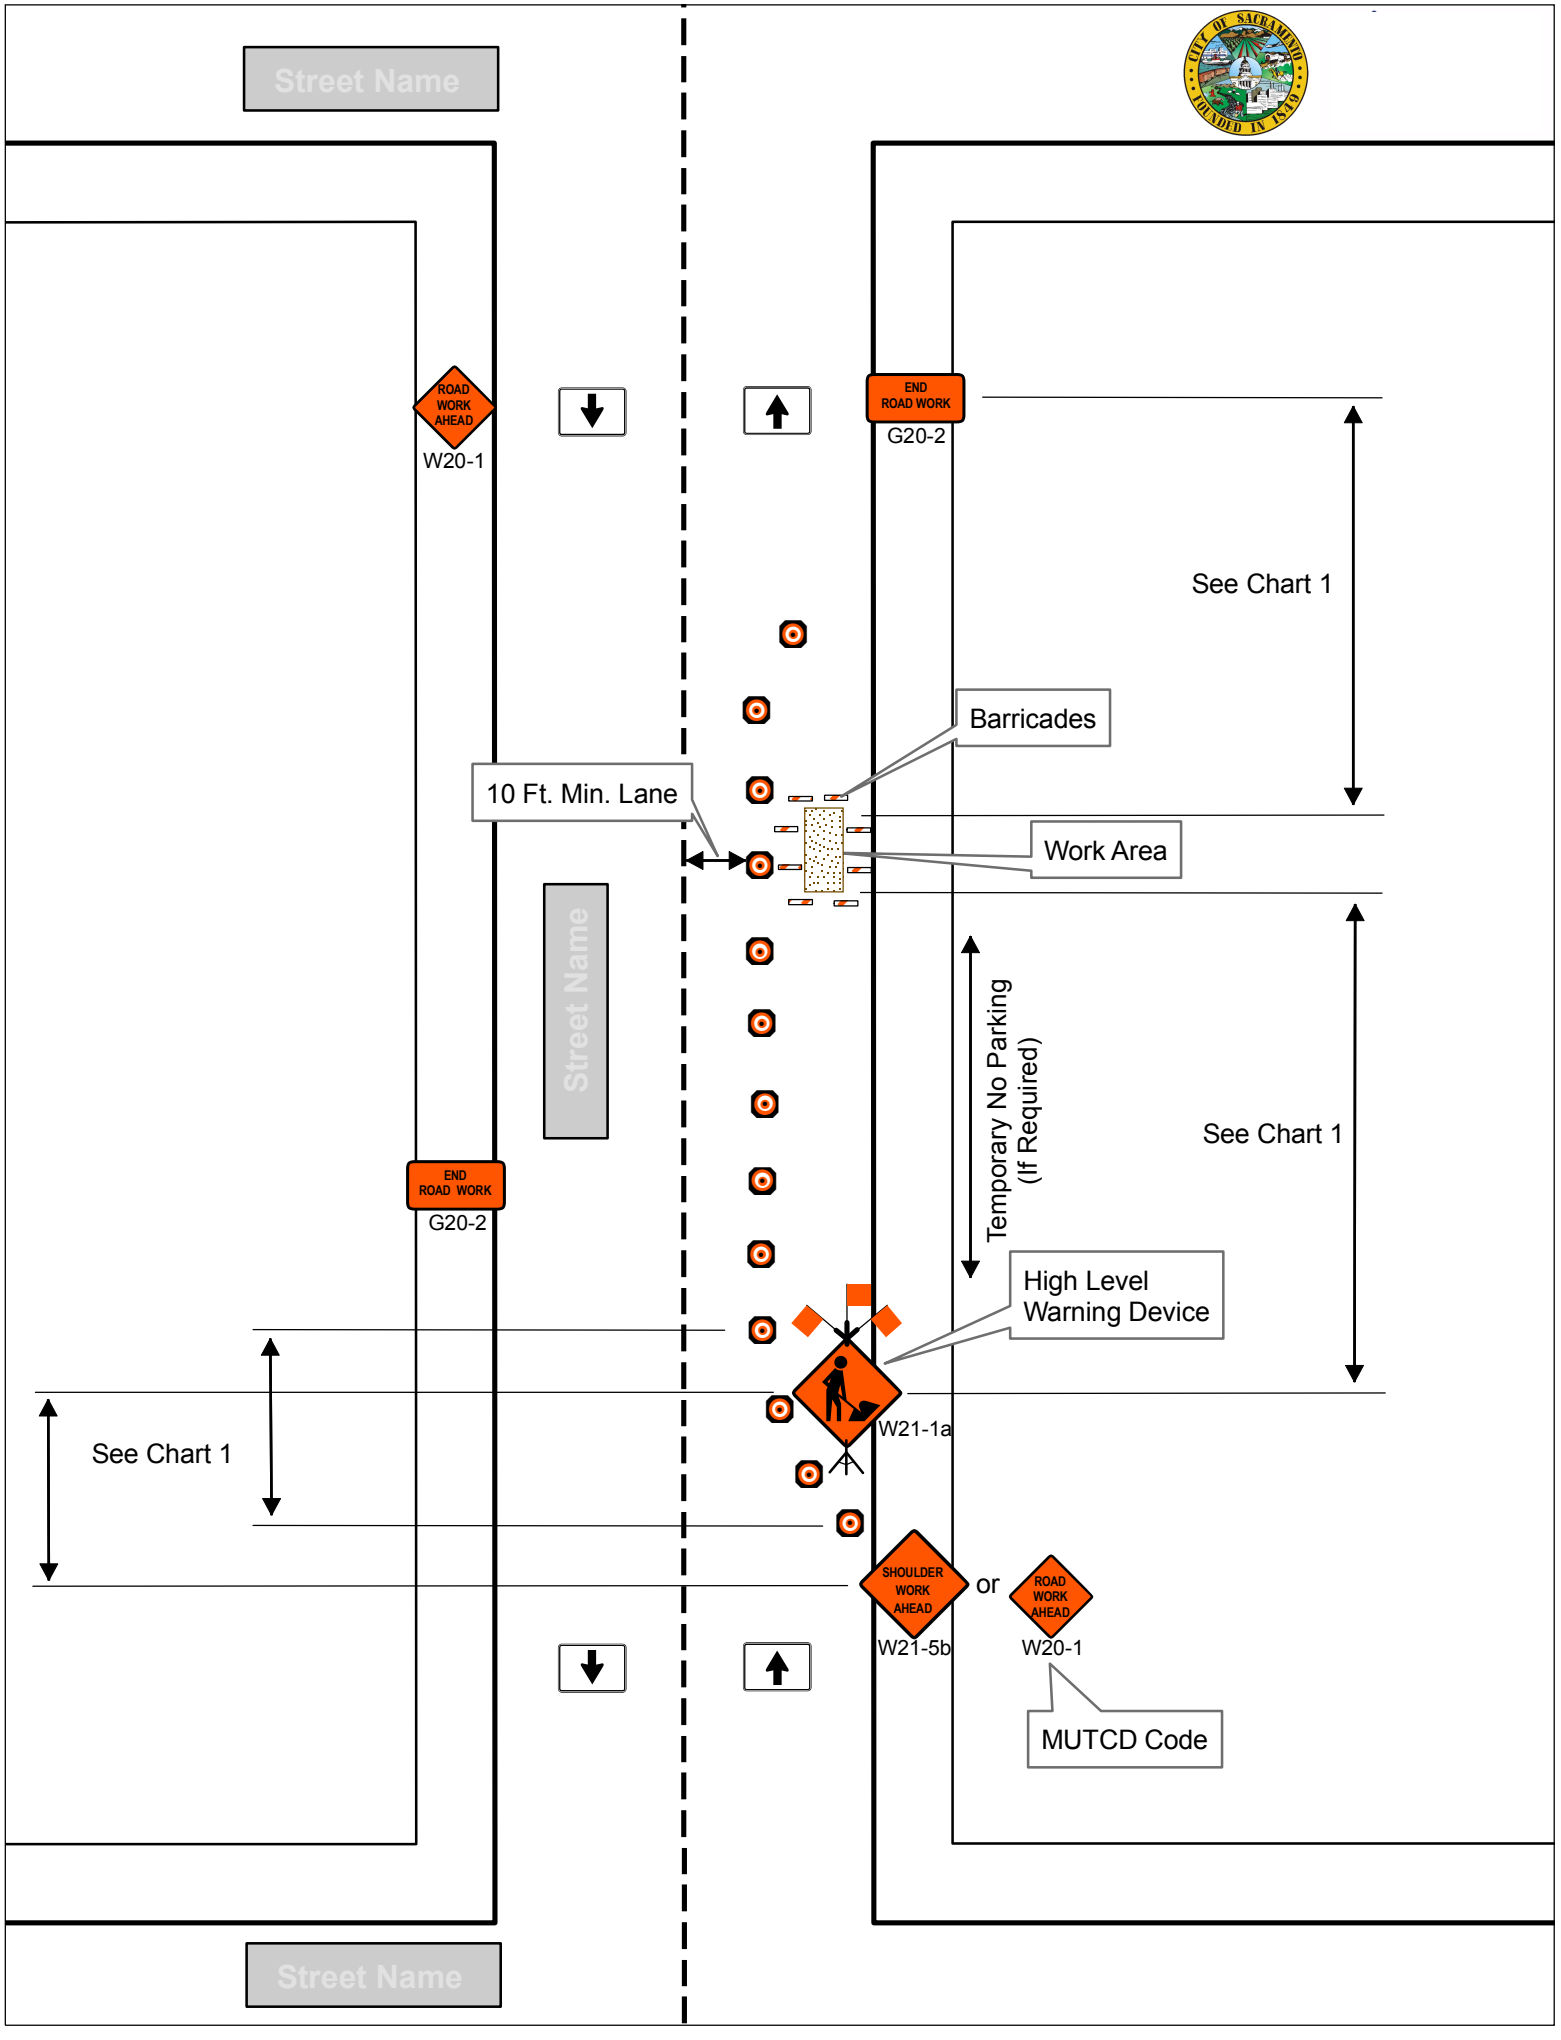
Street Name
ROAD WORK AHEAD
W20-1
END ROAD WORK
G20-2
See Chart 1
Barricades
10 Ft. Min. Lane
Work Area
Street Name
Temporary No Parking (If Required)
See Chart 1
END ROAD WORK
G20-2
High Level Warning Device
W21-1a
See Chart 1
SHOULDER WORK AHEAD
W21-5b
or
ROAD WORK AHEAD
W20-1
MUTCD Code
Street Name

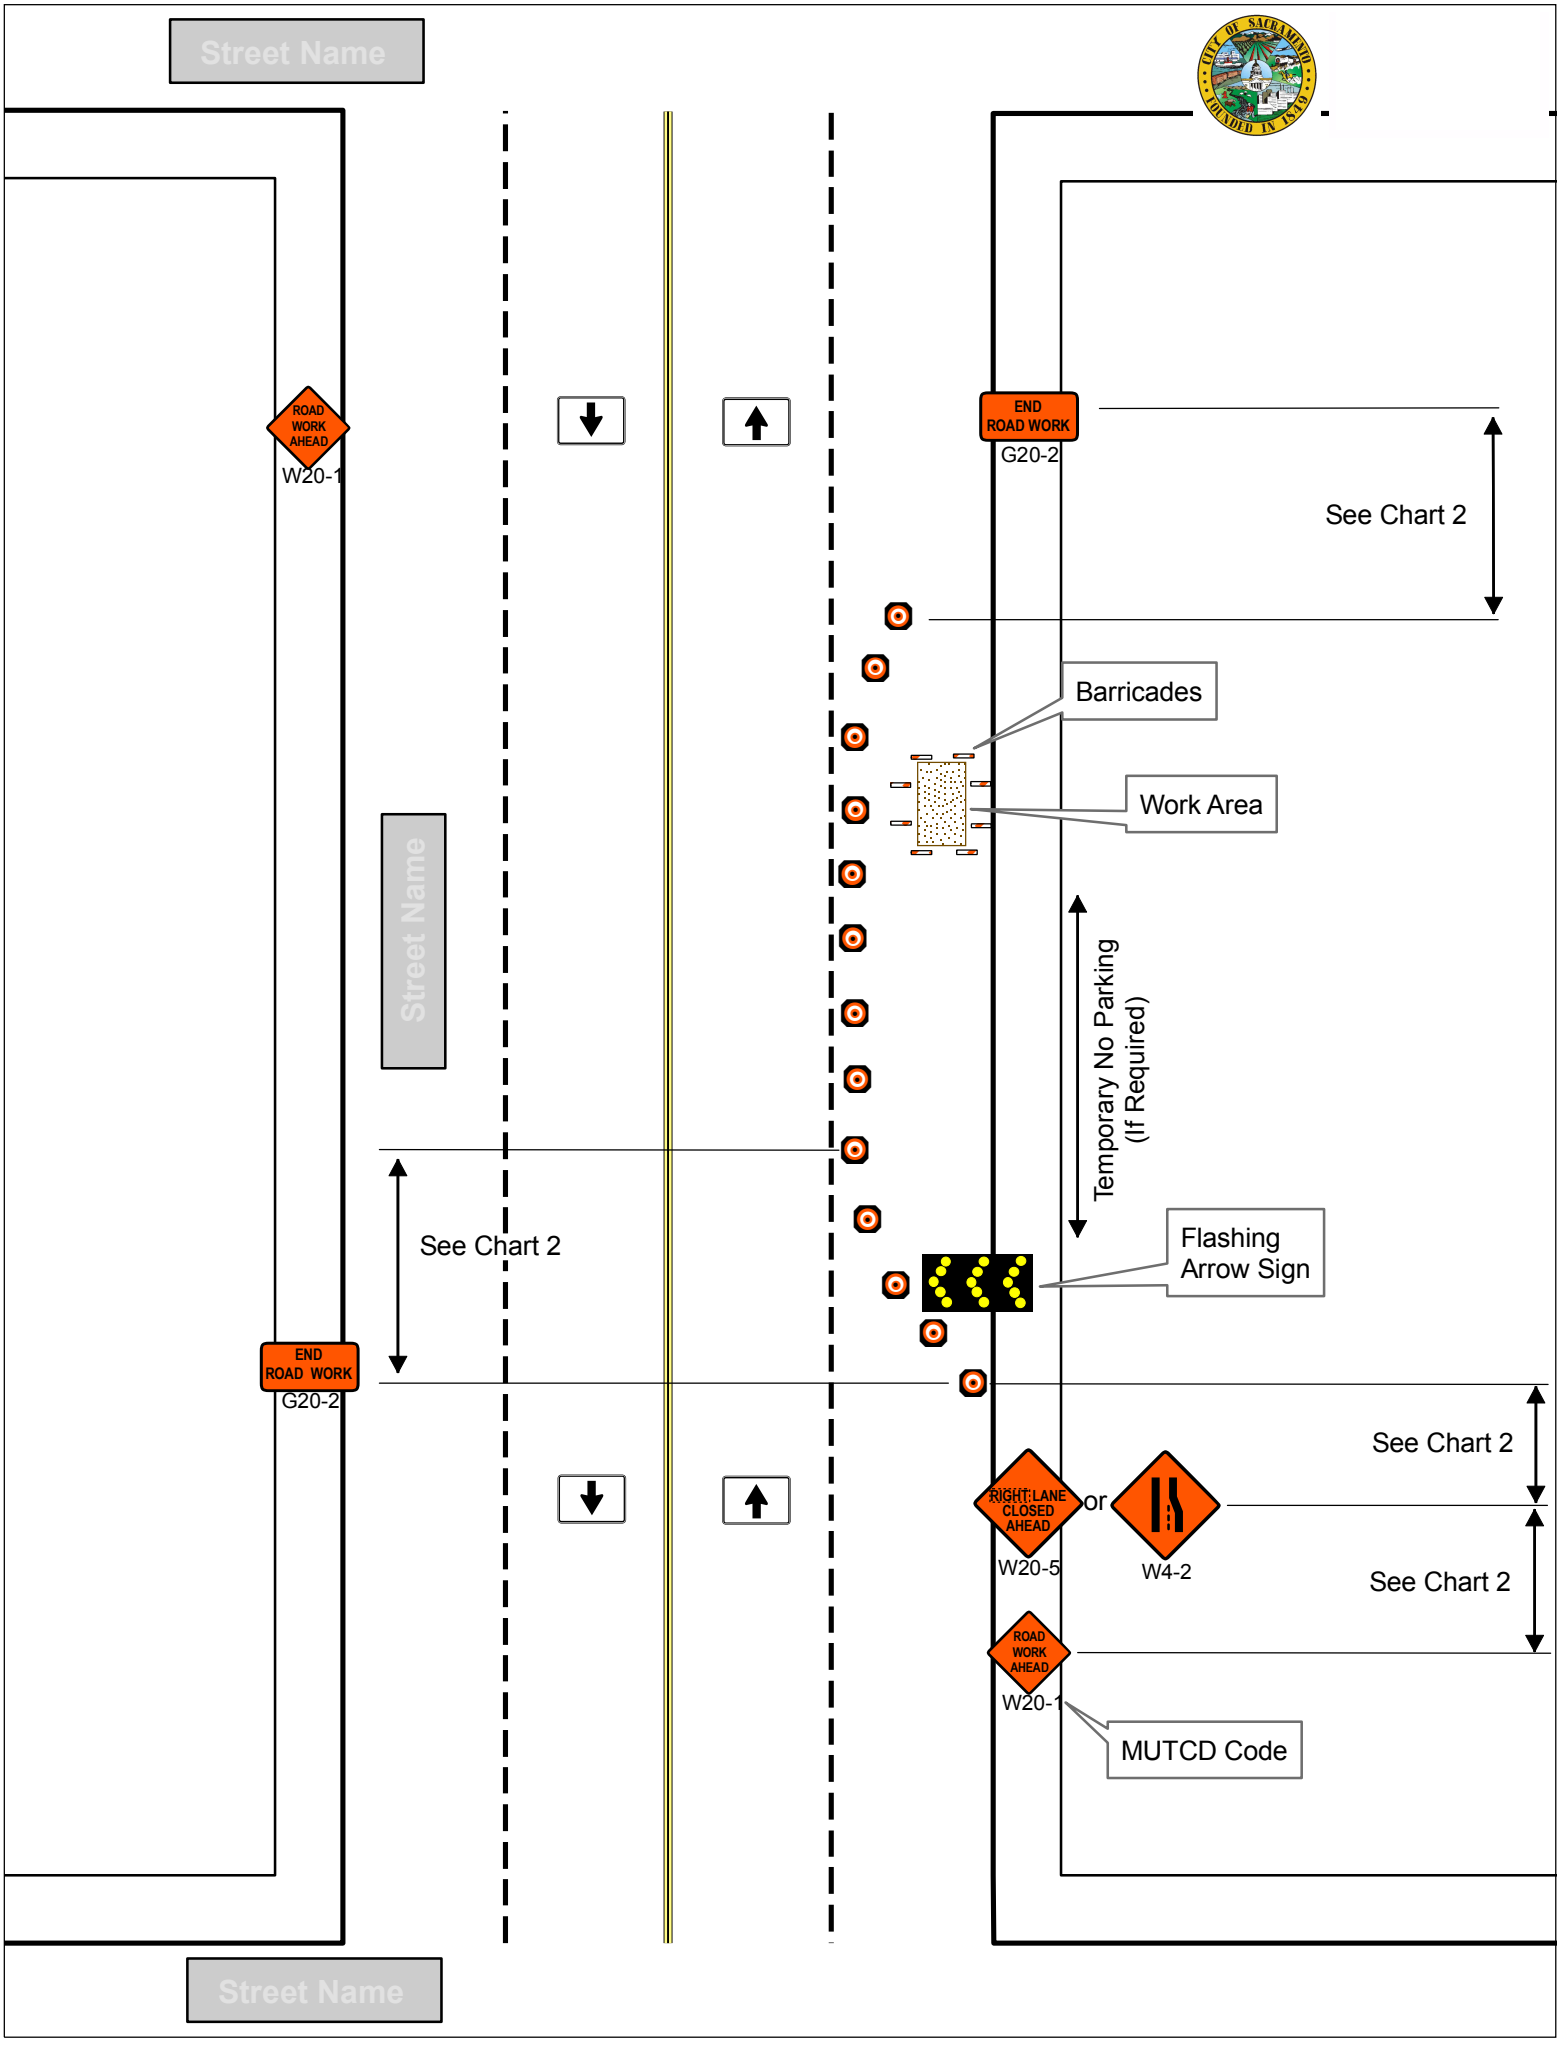
Street Name
ROAD WORK AHEAD
W20-1
END ROAD WORK
G20-2
See Chart 2
Barricades
Work Area
Street Name
Temporary No Parking
(If Required)
See Chart 2
Flashing Arrow Sign
END ROAD WORK
G20-2
See Chart 2
RIGHT LANE CLOSED AHEAD
W20-5
or
W4-2
See Chart 2
ROAD WORK AHEAD
W20-1
MUTCD Code
Street Name

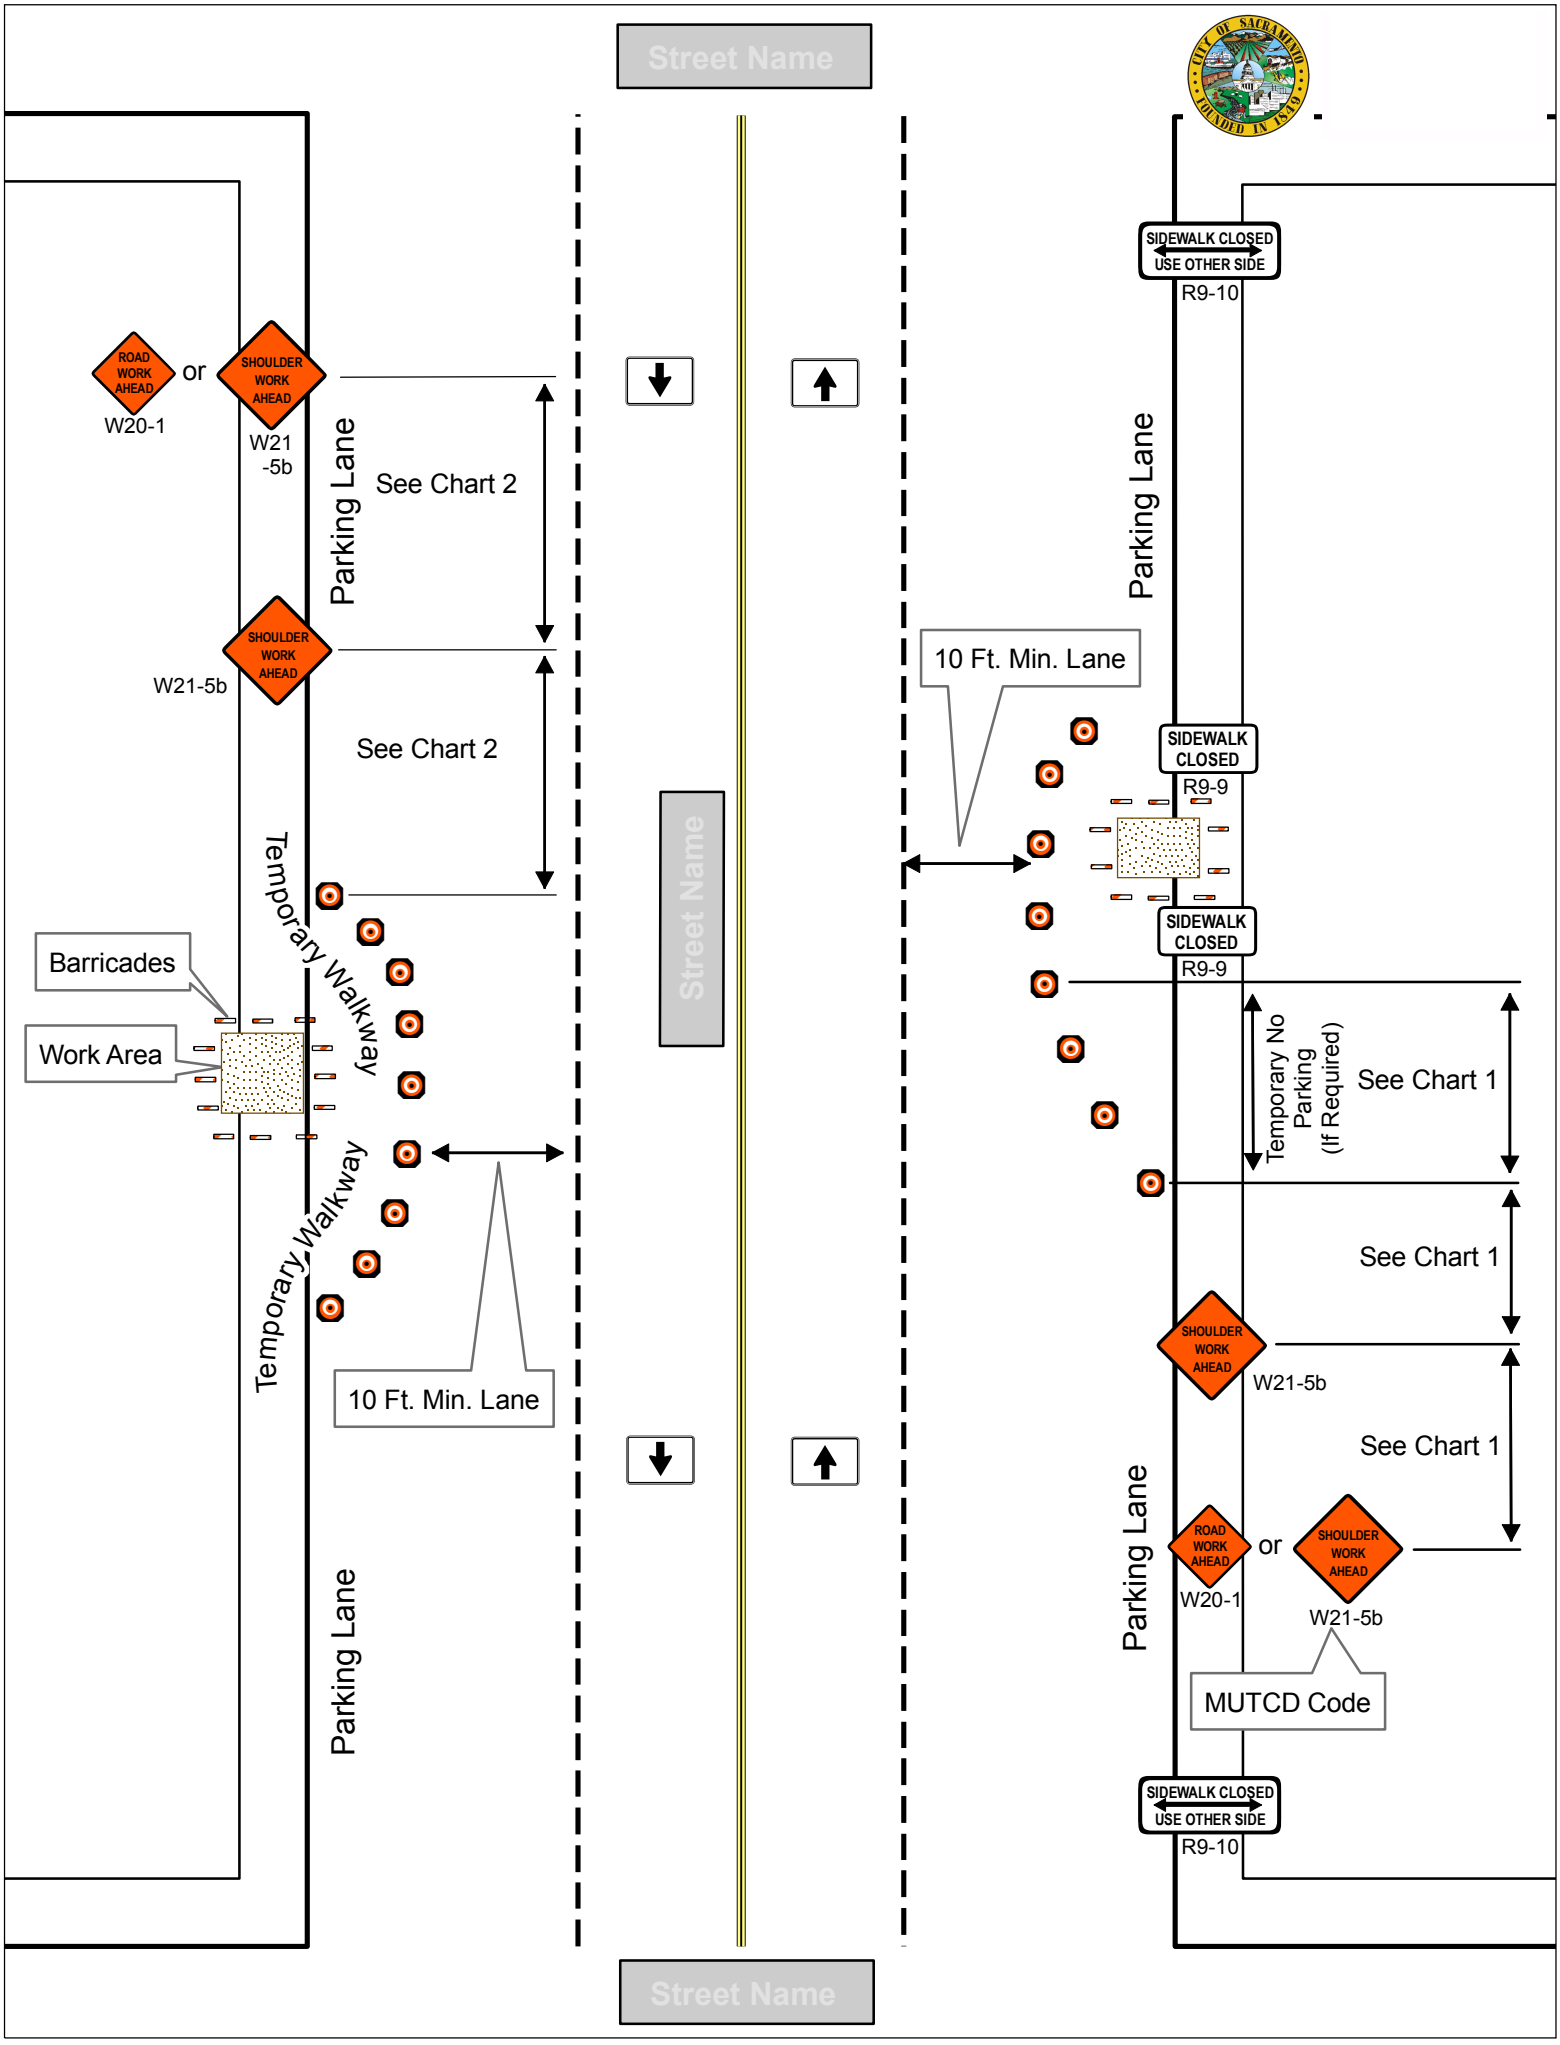
Street Name
ROAD WORK AHEAD
W20-1
or
SHOULDER WORK AHEAD
W21 -5b
Parking Lane
See Chart 2
SHOULDER WORK AHEAD
W21-5b
See Chart 2
Temporary Walkway
Barricades
Work Area
Temporary Walkway
10 Ft. Min. Lane
Parking Lane
Street Name
Street Name
SIDEWALK CLOSED USE OTHER SIDE
R9-10
Parking Lane
10 Ft. Min. Lane
SIDEWALK CLOSED
R9-9
SIDEWALK CLOSED
R9-9
Temporary No Parking (If Required)
See Chart 1
See Chart 1
SHOULDER WORK AHEAD
W21-5b
See Chart 1
Parking Lane
ROAD WORK AHEAD
W20-1
or
SHOULDER WORK AHEAD
W21-5b
MUTCD Code
SIDEWALK CLOSED USE OTHER SIDE
R9-10

Chart 1

Parking Lane or Shoulder

Traffic Speed (85th Percentile or as directed by the Engineer)	Minimum Taper Length (Each Lane)	Maximum Delineator (Taper)	Maximum Spacing (Tangent)	Sign Spacing (Advance of Taper and Between Signs)
25 MPH	50 Feet	25 Feet	50 Feet	50 Feet
30 MPH	66 Feet	25 Feet	50 Feet	66 Feet
35 MPH	83 Feet	25 Feet	50 Feet	83 Feet
40 MPH	116 Feet	25 Feet	50 Feet	116 Feet
45 MPH	183 Feet	25 Feet	50 Feet	183 Feet
50 MPH	200 Feet	25 Feet	50 Feet	200 Feet
55+ MPH	333 Feet	25 Feet	50 Feet	333 Feet

Chart 2

Minimum Recommended Delineator and Sign Placement

Traffic Speed (85th Percentile or as directed by the Engineer)	Taper Length (Each Lane)	Delineator (Taper)	Spacing (Tangent)	Sign Spacing (Advance of Taper and Between Signs)
25 MPH	150 Feet	25 Feet	50 Feet	150 Feet
30 MPH	200 Feet	30 Feet	60 Feet	200 Feet
35 MPH	250 Feet	35 Feet	70 Feet	250 Feet
40 MPH	350 Feet	40 Feet	80 Feet	350 Feet
45 MPH	550 Feet	45 Feet	90 Feet	550 Feet
50 MPH	600 Feet	50 Feet	100 Feet	600 Feet
55+ MPH	1000 Feet	50 Feet	100 Feet	1000 Feet