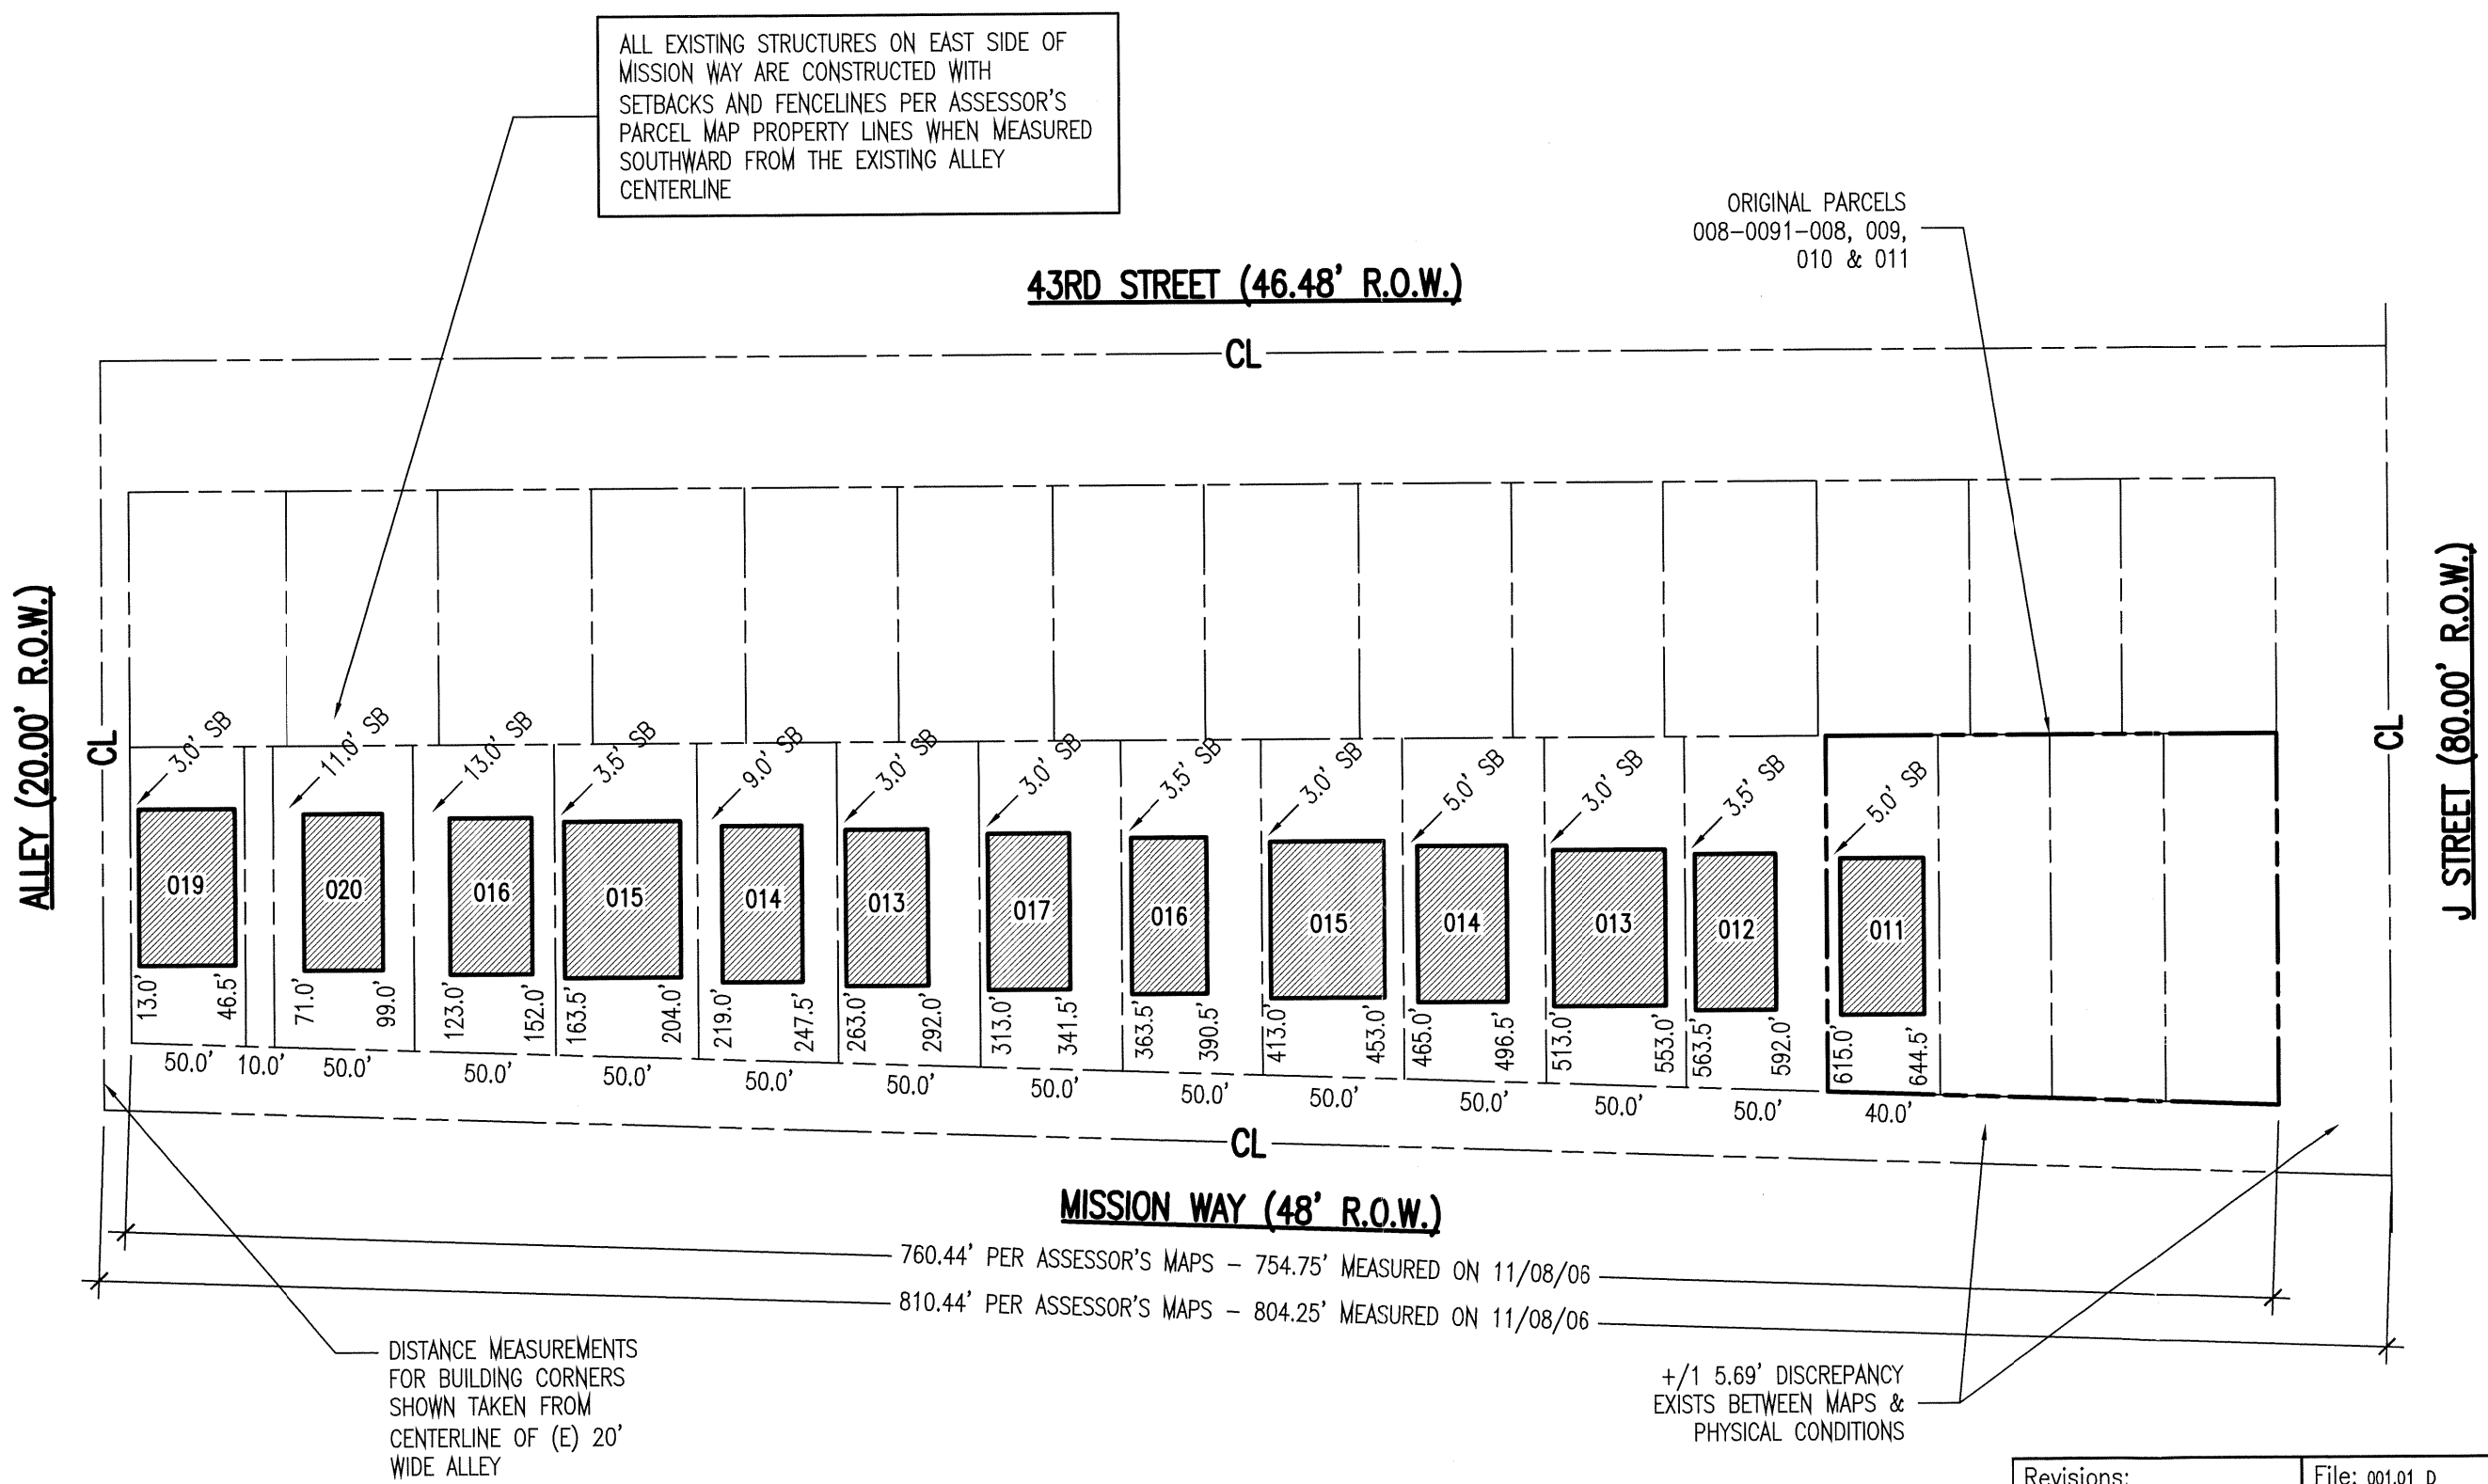

1 / "D"

ATTACHMENT "D" – EXISTING BUILDING CORNERS

SCALE: 3/16" = 1'-0"

ALL MEASUREMENTS ARE APPROXIMATE & ROUNDED TO THE NEAREST HALF FOOT

Revisions:		File: 001.01_D
△ --	--	Drawn By: MST
△ --	--	Checked By: MST
△ --	--	Scale: AS NOTED
△ --	--	Date: 11/09/06

Manuel S. Tsihlas, Architect, Inc.
225 30th Street, Suite 301, Sacramento, CA 95816
916.341.0405 ph 916.341.0406 fx
www.archit-x.com

THESE DRAWINGS AND SPECIFICATIONS, AS INSTRUMENTS OF SERVICE, ARE AND SHALL REMAIN THE PROPERTY OF MANUEL S. TSIHLAS, ARCHITECT, INC. WHETHER THE PROJECTS FOR WHICH THEY ARE MADE ARE EXECUTED OR NOT. THESE DRAWINGS AND SPECIFICATIONS SHALL NOT BE USED BY ANY PERSON OR ENTITY ON OTHER PROJECTS WITHOUT PRIOR WRITTEN CONSENT OF THE ARCHITECT. Copyright © 2006, MANUEL S. TSIHLAS, ARCHITECT, INC. ALL RIGHTS RESERVED.

PROJECT: MISSION WAY EXISTING CONDITIONS ANALYSIS

TITLE: EXISTING BLOCK LAYOUT

Job No. 001.01

D

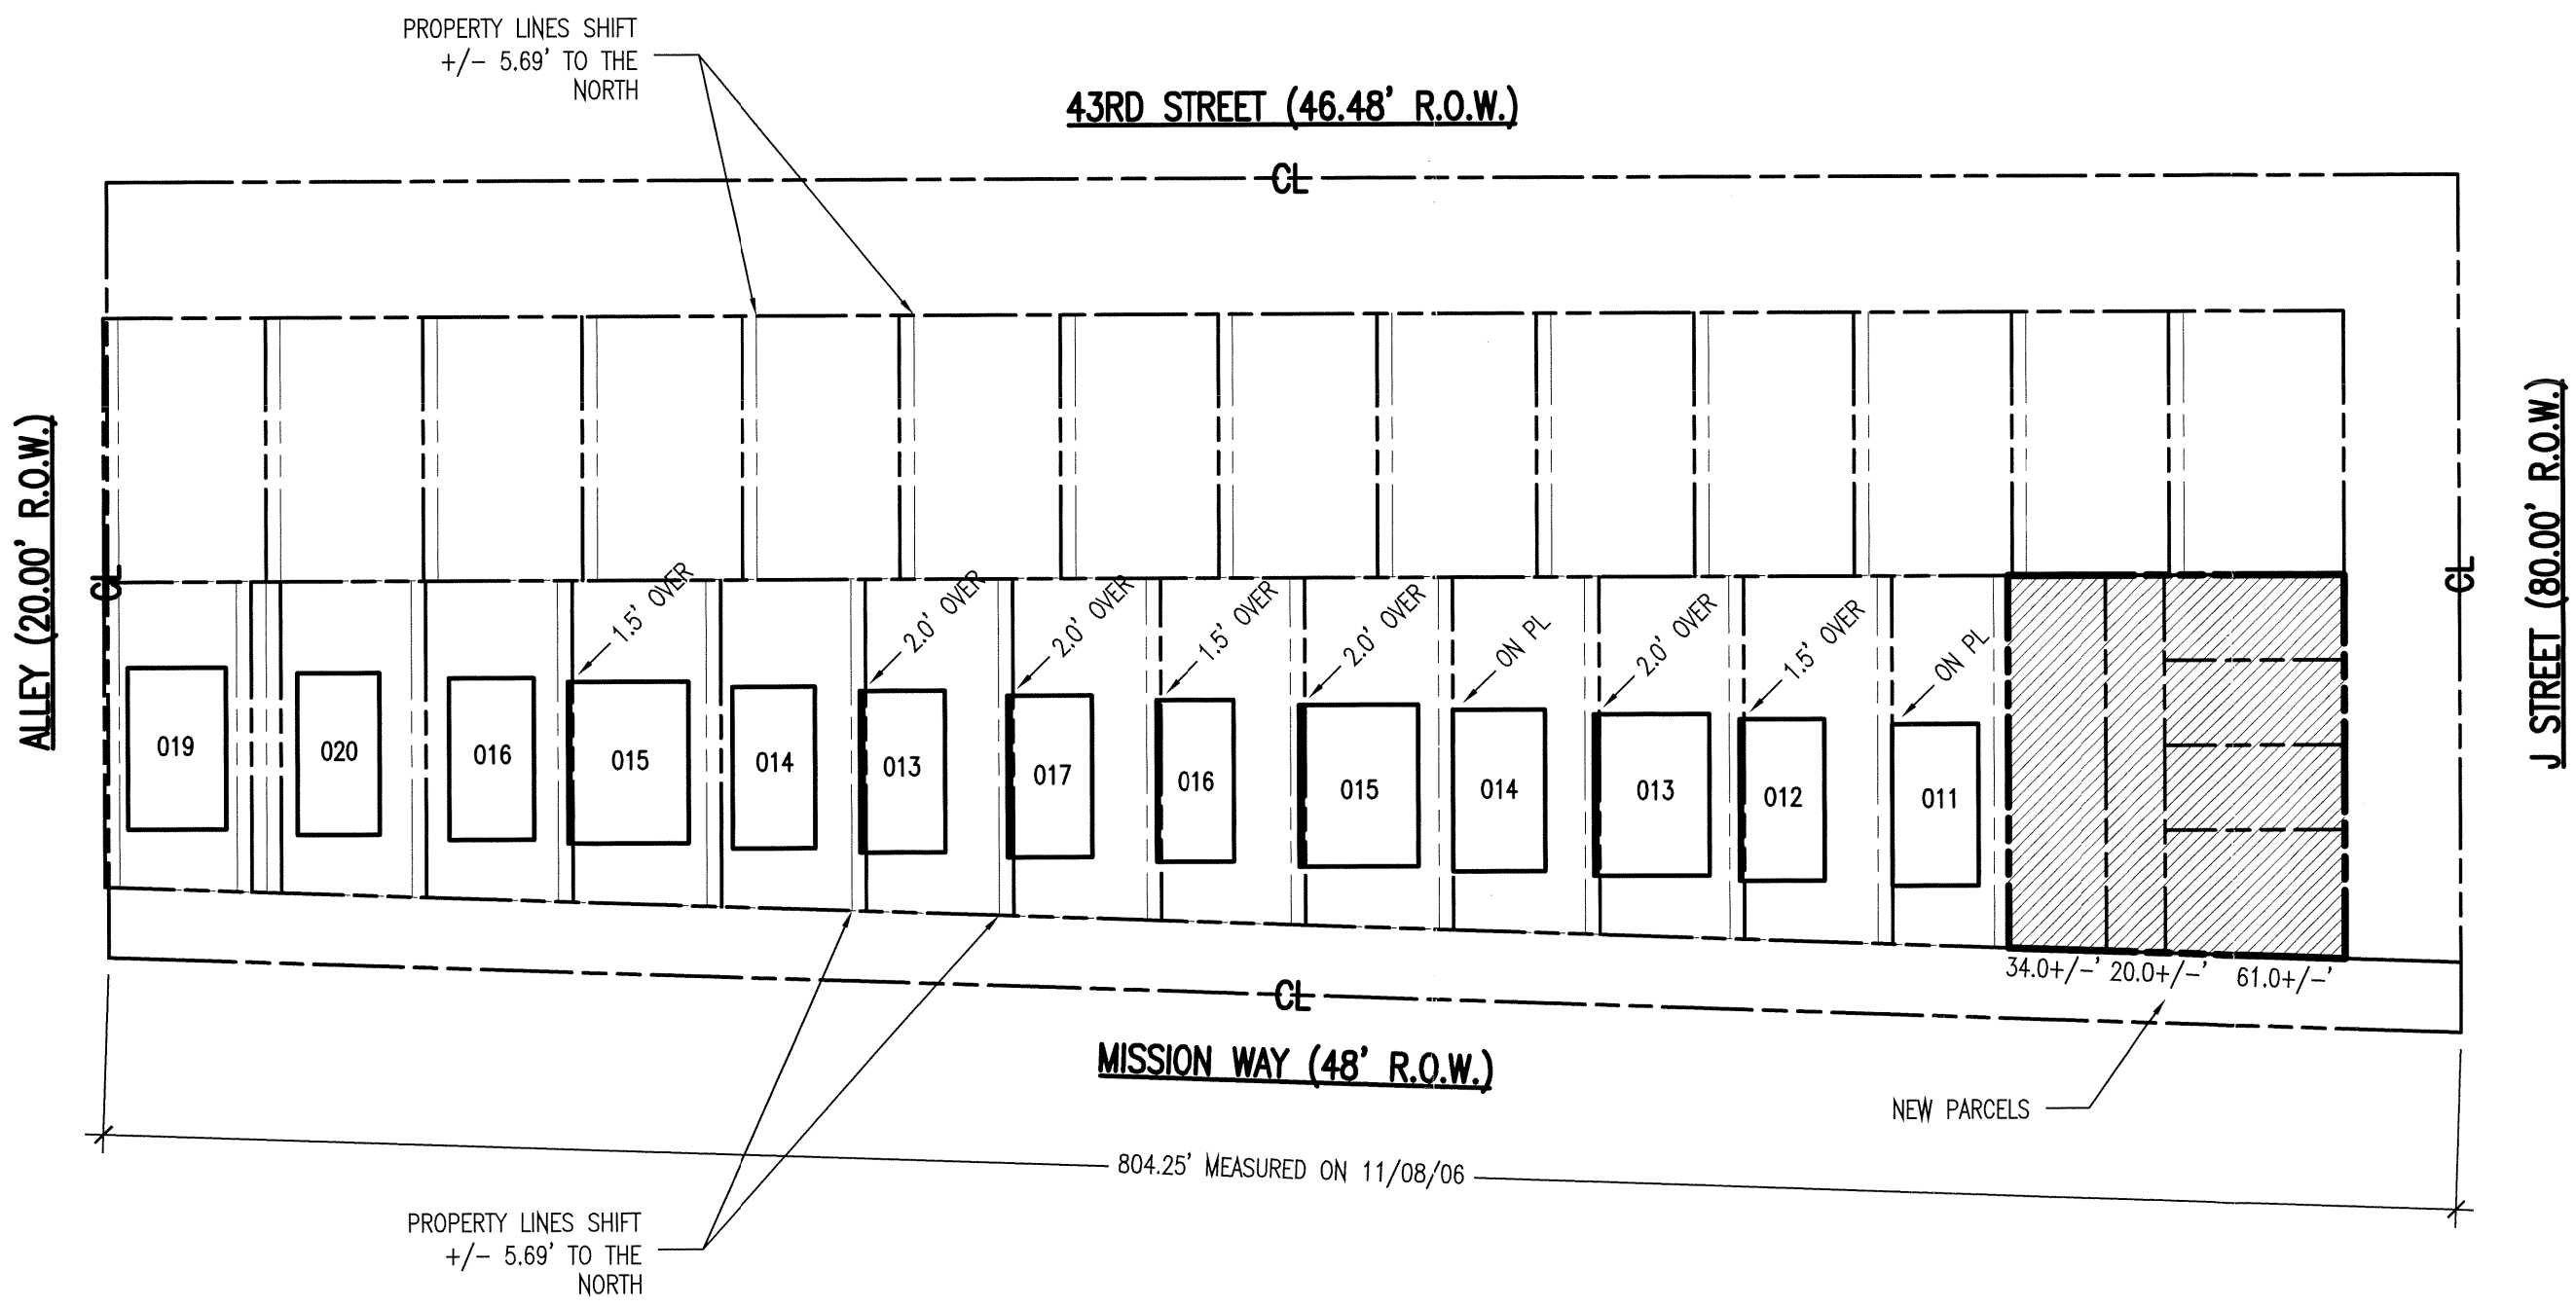

1 / "E"

ATTACHMENT "E" – PL OVERLAY TAKEN FROM APPLICATION SITE PLAN

SCALE: 3/16" = 1'-0"

ALL MEASUREMENTS ARE APPROXIMATE & ROUNDED TO THE NEAREST HALF FOOT

Revisions:		File: 001.01_E
△ --	--	Drawn By: MST
△ --	--	Checked By: MST
△ --	--	Scale: AS NOTED
△ --	--	Date: 11/09/06

Manuel S. Tsihlas, Architect, Inc.
225 30th Street, Suite 301, Sacramento, CA 95816
916.341.0405 ph 916.341.0406 fx
www.archit-x.com

THESE DRAWINGS AND SPECIFICATIONS, AS INSTRUMENTS OF SERVICE, ARE AND SHALL REMAIN THE PROPERTY OF MANUEL S. TSIHLAS, ARCHITECT, INC., WHETHER THE PROJECTS FOR WHICH THEY ARE MADE ARE EXECUTED OR NOT. THESE DRAWINGS AND SPECIFICATIONS SHALL NOT BE LOANED TO ANY PERSON OR ENTITY ON OTHER PROJECTS WITHOUT PRIOR WRITTEN CONSENT OF THE ARCHITECT. Copyright © 2006, MANUEL S. TSIHLAS, ARCHITECT, INC. ALL RIGHTS RESERVED.

PROJECT: MISSION WAY
EXISTING CONDITIONS ANALYSIS

TITLE: BLOCK LAYOUT W/LOT LINE ADJUSTMENTS

Job No. 001.01

E