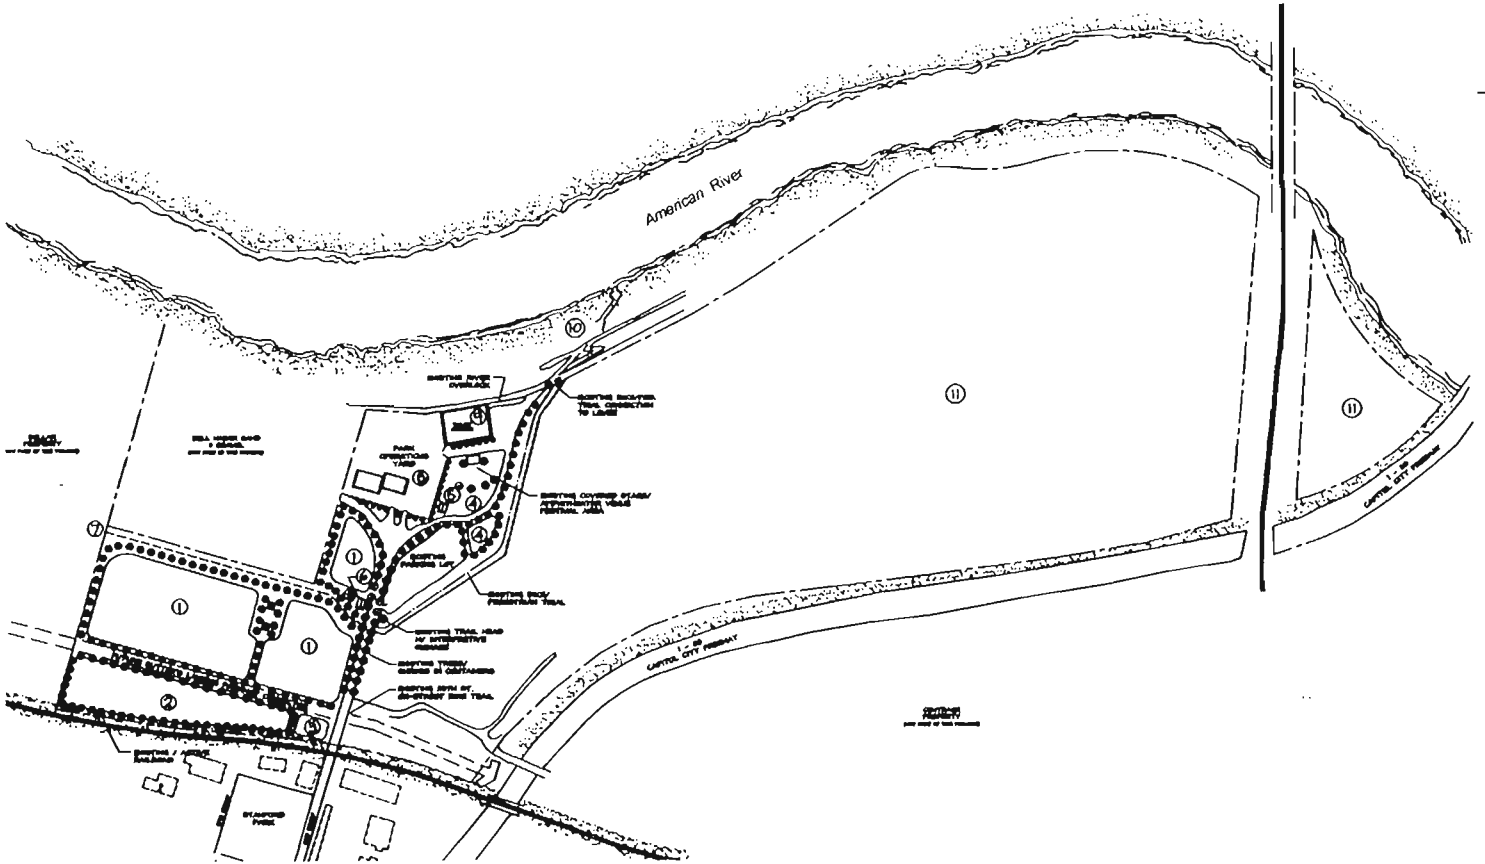

PROPOSED

RECREATION CAMPUS LEGEND

1. ACTIVE RECREATION COURT / FIELD AREAS
   - BASKETBALL
   - BMX BIKING
   - ROLLER HOCKEY
   - SAND VOLLEYBALL
   - SKATEPARK
   - SOCCER / FIELD SPORTS
   - VELODROME
2. DOG PARK AREA
3. NEW PARKING AREA
4. PASSIVE RECREATION COURT AREAS
   - BOCCE BALL
   - GAME TABLES / SHUFFLE BOARD
   - GIANT CHESS / BOARD GAMES
   - WALKING MAZE / MAPS
5. RESTROOM
6. CONSESSION / RESTROOM RECREATION STATION
7. CONNECTION TO TWO RIVERS BIKE TRAIL
8. PARK OPERATIONS/ RECREATION OFFICES
   - OPTIONAL FUTURE DEVELOPMENT
9. EXISTING BALER BUILDING
   - LIGHTED / COVERED RECREATION AREA
10. FUTURE RIVER ACCESS W/ COUNTY
    - BIKE / HIKING TRIALS
    - HAND CARRY BOAT LAUNCH (CANOES / KAYAKS / RAFTS)
    - PICNIC AREA
11. FUTURE NATURAL AREAS
    - DISC GOLF
    - HIKING TRAILS
    - HISTORICAL / NATURAL INTERPRETIVE SIGNAGE
    - MOUNTAIN BIKING
    - VIEWING/ OVERLOOK AREAS

OVERAL MASTER PLAN FOR:

SUTTER'S LANDING PARK

163 acres

CITY OF SACRAMENTO
DEPARTMENT OF PARKS AND RECREATION
SEPTEMBER 2003

R2003-858 Dec. 9, 2003

NORTH

0 100 200 400 600 1000

LANDSCAPE ARCHITECT/PROJECT MANAGER: ROY TATHAM
DRAWN BY: MICHAEL ROBALES