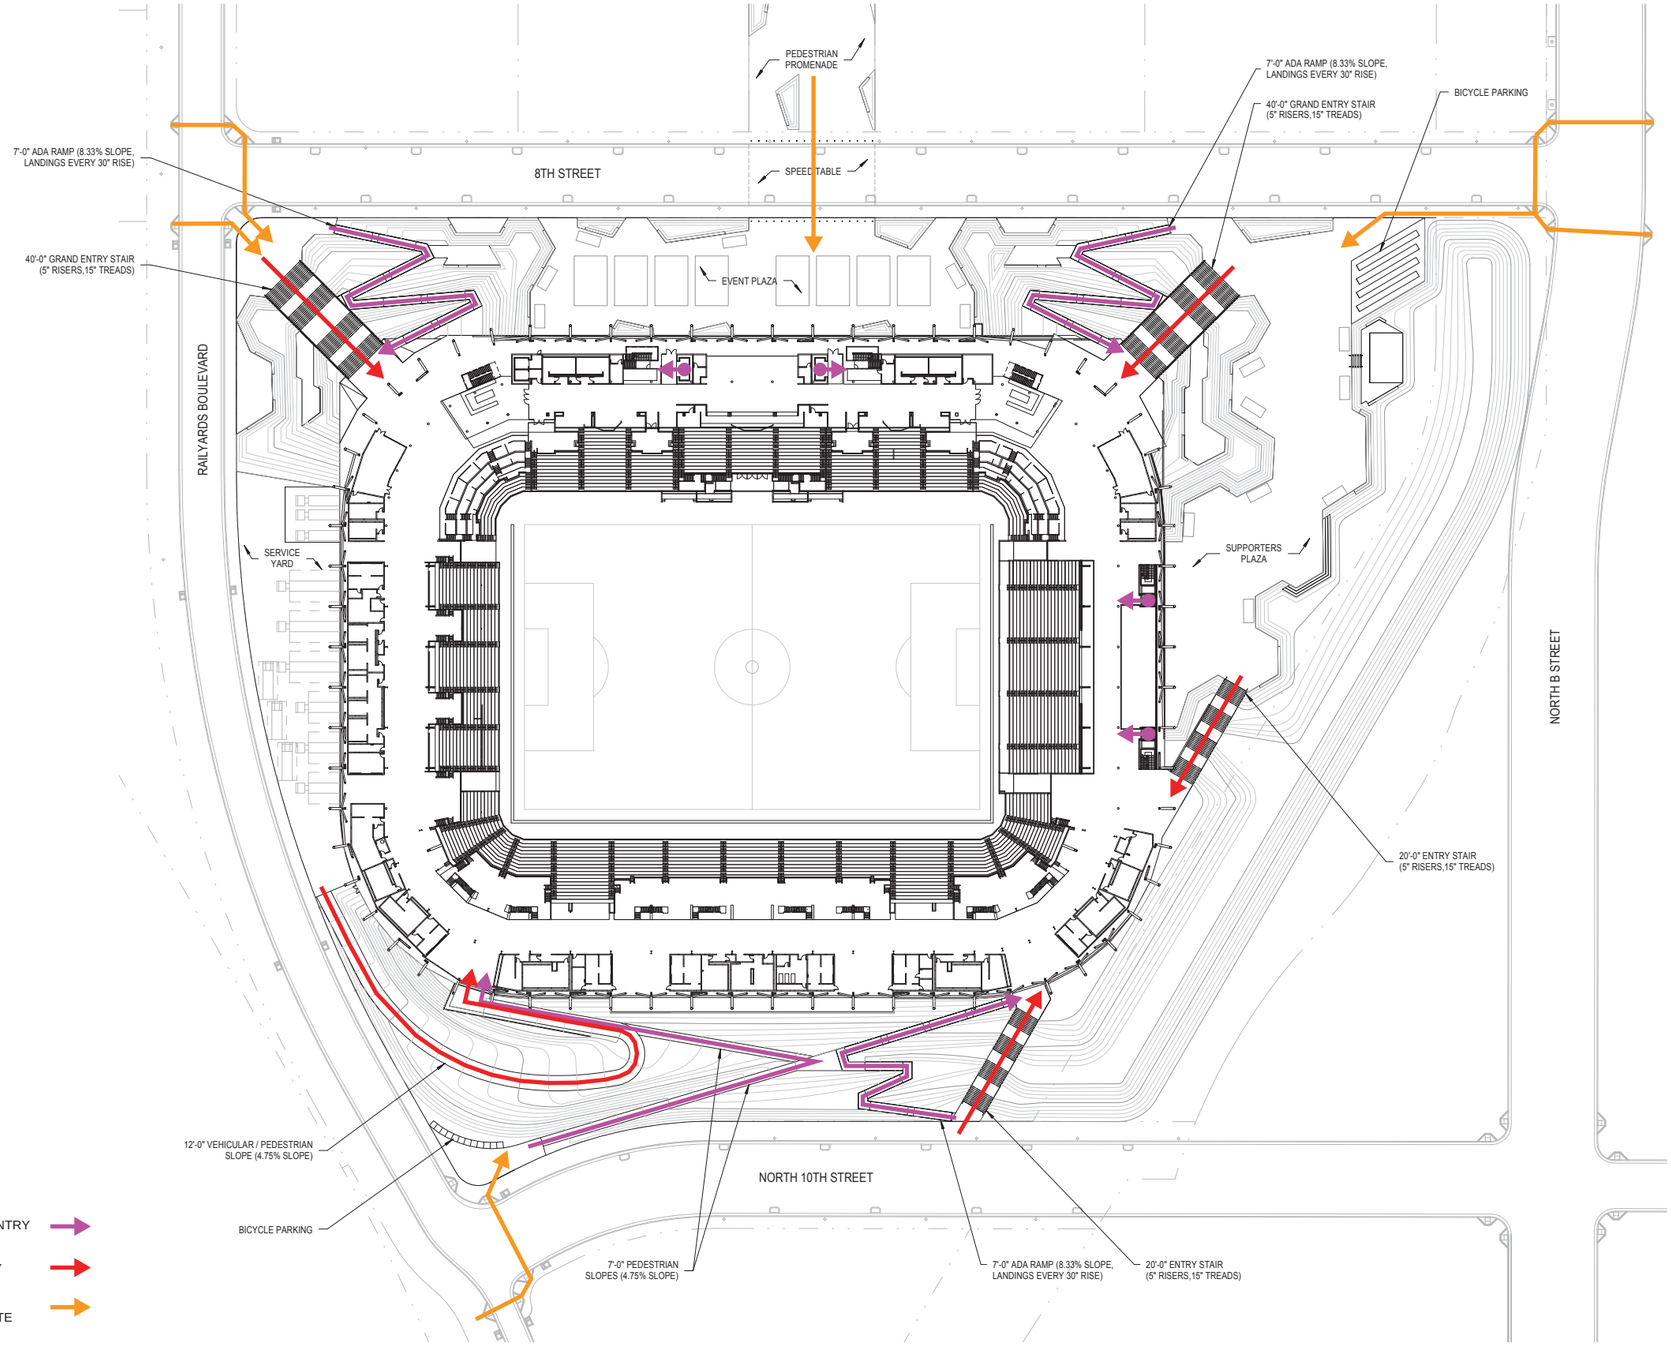

LEGEND

ADA ACCESSIBLE ENTRY

PEDESTRIAN ENTRY

PEDESTRIAN CONNECTION TO SITE

0 30' 60' 90' 120'

SCALE: 1" = 60' - 0"

HNTB Corporation

ARCHITECTS
ENGINEERS
PLANNERS

601 West Fifth Street
Suite 1000
Los Angeles, California 90071
(213) 403-1000 Fax (213) 403-1001

STRUCTURAL:
Degenkolb Engineers, Structural Engineers, Inc.
500 Q St. Suite 200
Sacramento, CA 95811
PH (916) 443-3303 / (916) 443-0313

CIVIL:
Wood Rodgers
3875 Atherton Road Rocklin CA 95765-3716
PH (530) 304-4573

LANDSCAPE / HARDSCAPE:
Land Collective
2013 Sansom Street # 2
Philadelphia, PA 19103
PH (215) 383-0940

AV/TELECOM/IT/WIFI/DAS/ ACOUSTICS/SECURITY
SUMO
2424 Walnport Rd, Suite 124
Carrollton, TX 75006
PH (972) 934-3700/FAX (972) 934-3720

SIGNAGE AND GRAPHIC:
Infinite Studio
18 Knollridge Place
Salt Lake City, UT 84113
PH (801) 363-1881 / FAX (801) 363-1841

MECHANICAL / ELECTRICAL / PLUMBING & FIRE PROTECTION:
Interface Engineering
8345 Lenexa Drive, Suite 300
Lenexa, KS 66214
PH (913) 742-5000 / FAX (913) 742-5001

SPECIALITY LIGHTING:
Mingledorff Lighting Design
118 2nd St.
San Francisco, CA 94114
PH (415) 322-2622

SPORTS LIGHTING:

ADA & CODE CONSULTING:
RTKL Consultants Inc.
One Ward Parkway, Suite 200
Kansas City, MO 64112
PH (816) 931-3377/FAX (816) 931-3378

VERTICAL TRANSPORTATION:
Hayward Baker Inc.
1130 Hercules Drive Road, Suite D
Tomball, TX 77377
PH (623) 866-3339

SPORTS TURF / IRRIGATION:
Lloyd Consulting Group
3900 North Central Avenue, Suite 1210, Phoenix, AZ 85012
PH (510) 230-2469

FOOD SERVICE:
Delaware North
13980 WEST BOWLES AVENUE SUITE 100
LITTLETON, COLORADO 80127
PH (562) 802-4269 / FAX (562) 869-1850

STADIUMCO, LLC
2421 17th Street
Sacramento, CA 95818

SACRAMENTO MLS STADIUM

SACRAMENTO, CALIFORNIA

A B C D
K E
J H G F

Plan North True North

DATE
ISSUED FOR:
100% SD SUBMITTAL

PROJECT NO.	46149
ISSUED BY	HNTB
DRAWN BY	Author
CHECKED BY	Checker
APPROVED BY	Approver

REVISION	DATE	DESCRIPTION

SHEET TITLE & NUMBER

OVERALL SITE PLAN - REFERENCE

STADIUM ENTRY PLAN- EVENT LEVEL

Copyright HNTB Corporation 2011