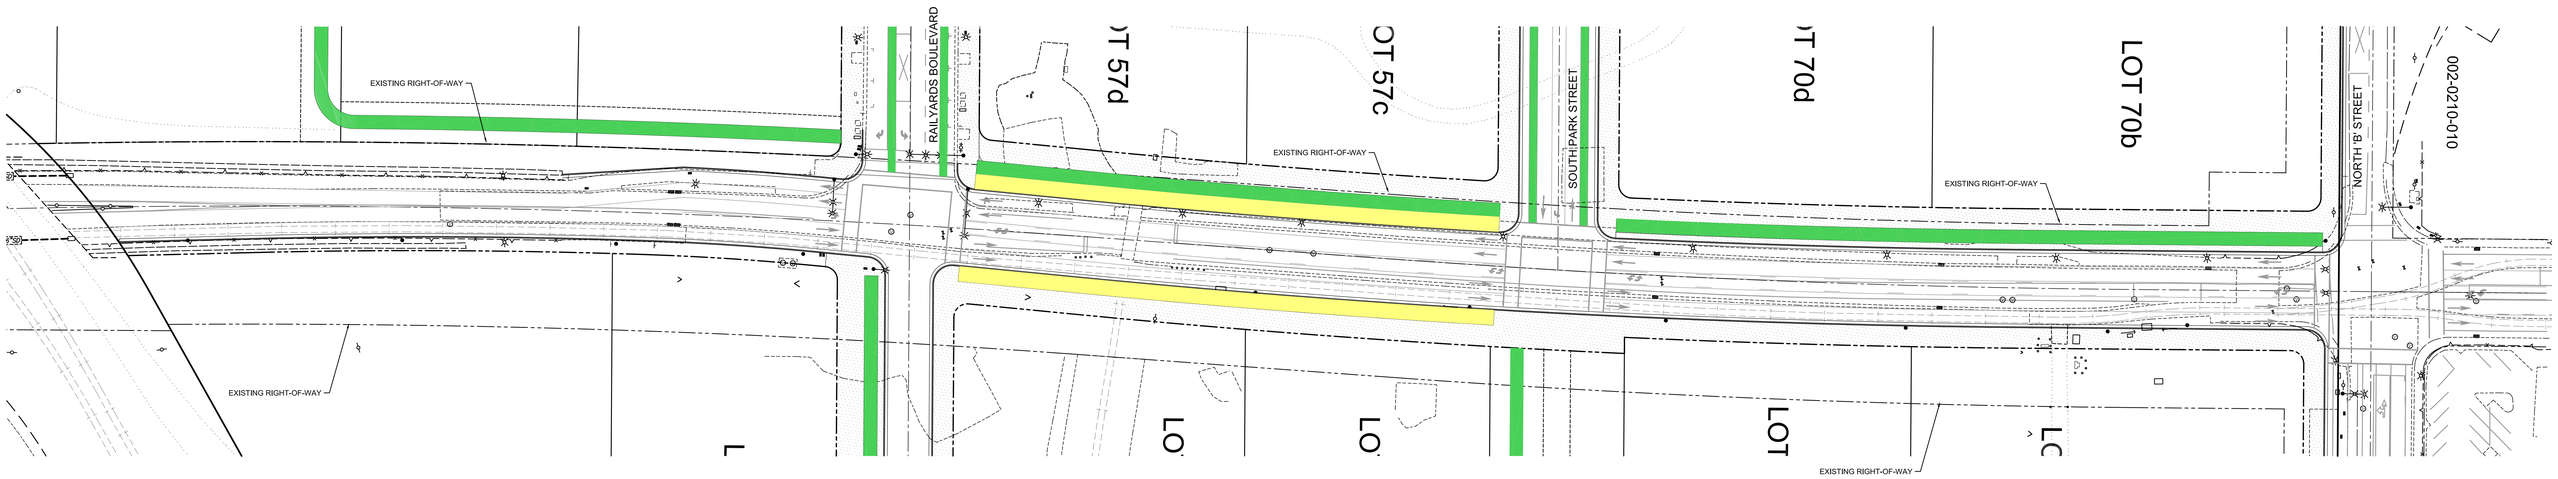

BIKE TRAIL

LIGHT RAIL STATION

SIDE WALK

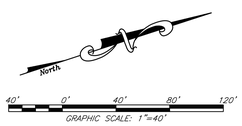

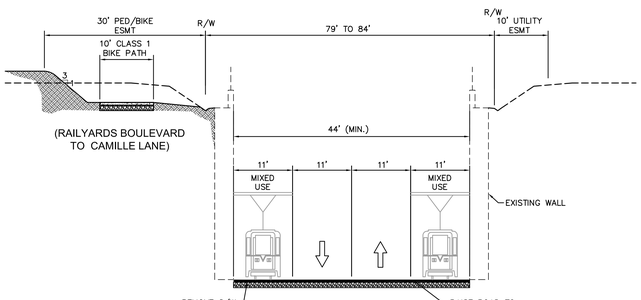

7TH STREET BETWEEN TRACKS & RAILYARDS BOULEVARD

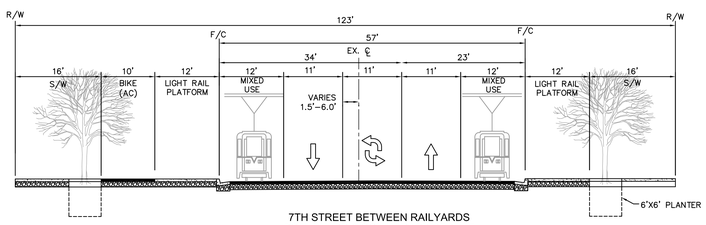

7TH STREET BETWEEN RAILYARDS BOULEVARD & SOUTH PARK STREET

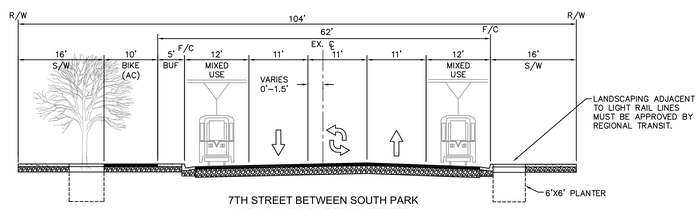

7TH STREET BETWEEN SOUTH PARK BOULEVARD & NORTH B STREET

S:\WRCO_Jobs\2015 Jobs\15-11-071 Railyards Tentative Map\Exhibits\151071-EXH-STRPNG 7TH STREET.dwg, Layout1, 7/27/2018 3:51:27 PM, David Cobbs